




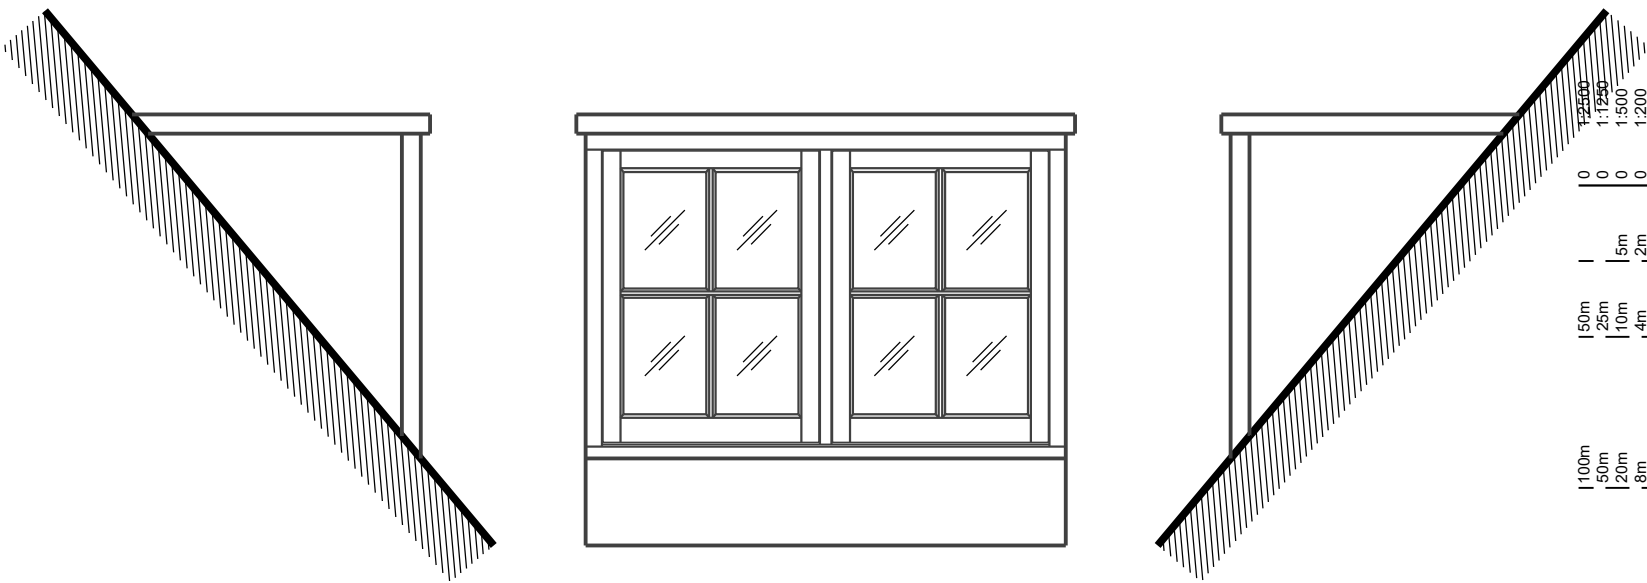

Existing Elevations of Dormer Window A

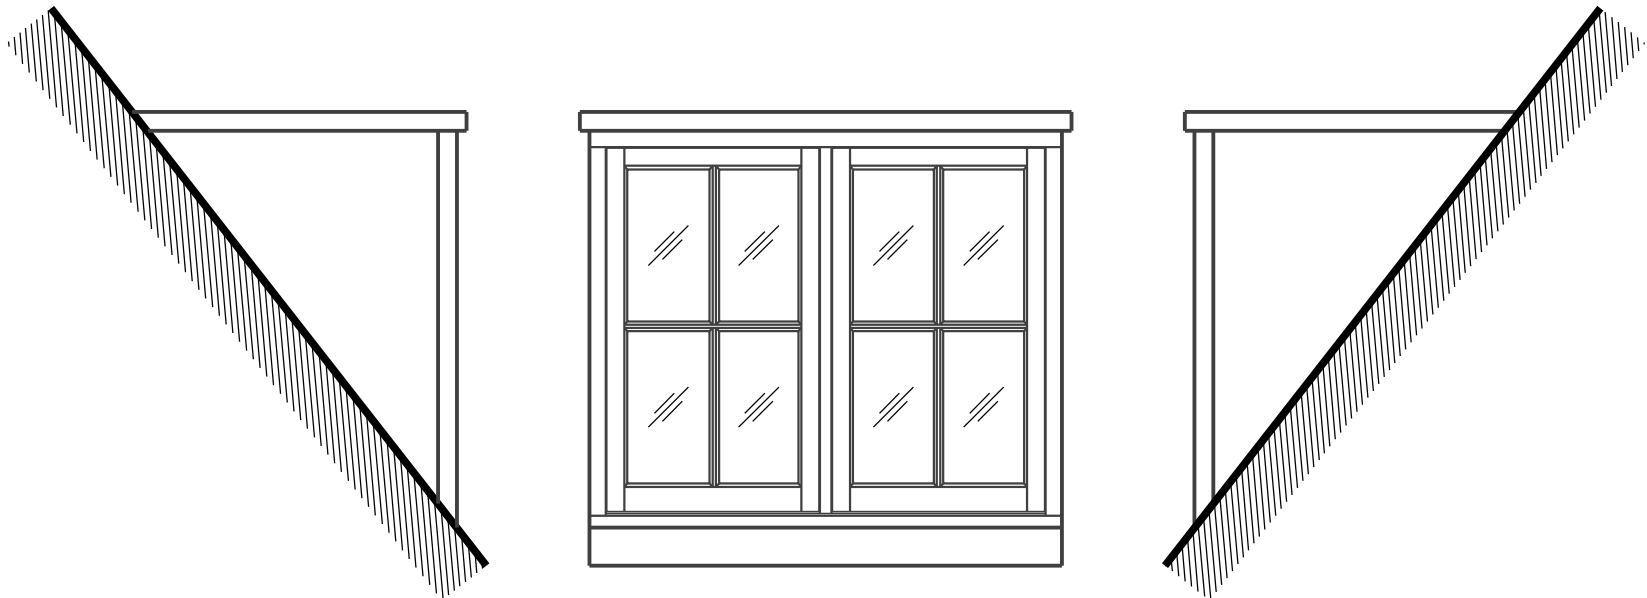

Existing Elevations of Dormer Window B

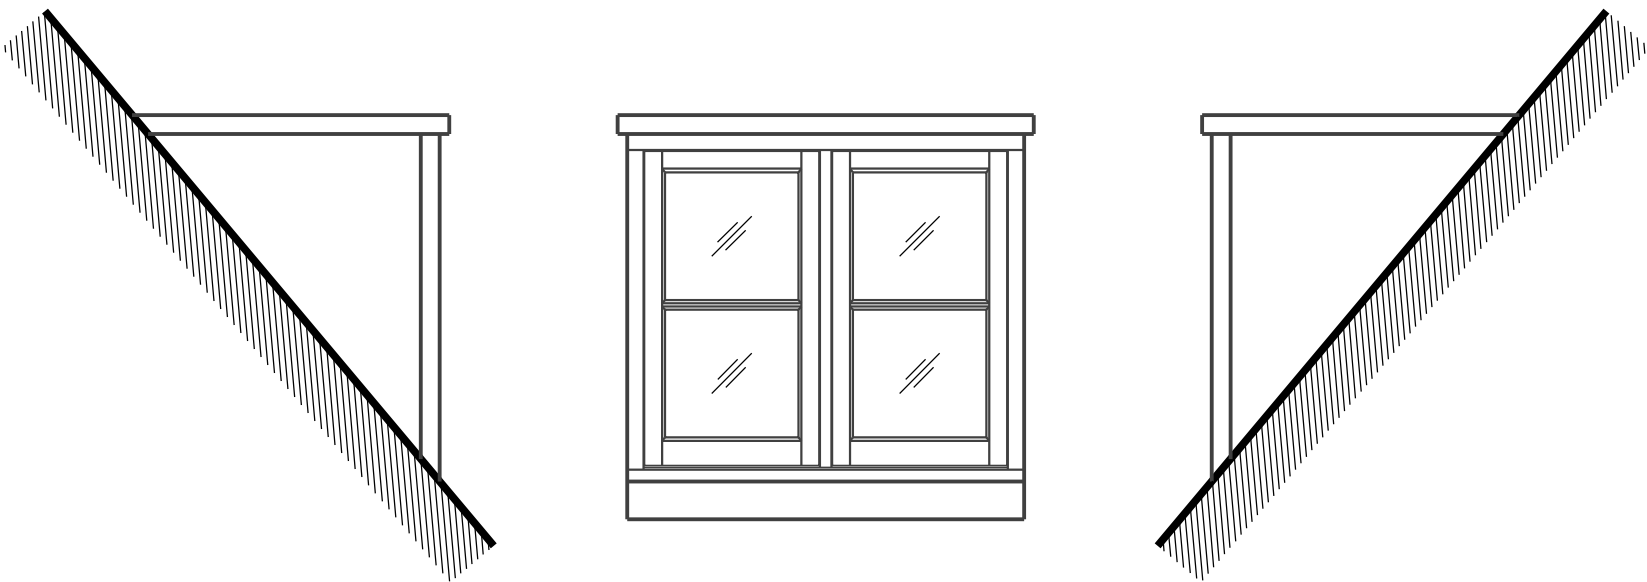

Existing Elevations of Dormer Window C

notes:

any discrepancies should be reported immediately

all dimensions should be checked on site prior to commencement of work

site/survey based on ordnance survey information provided by prodatsystems plc, (www.promap.co.uk) prodatsystems does not guarantee that all past or current uses or features will be identified in the product

the product does not give details about the actual state or condition of the site nor should it be used or taken to indicate or exclude actual suitability or unsuitability of the site for any particular purpose, or relied upon for determining salability or value, or used as a substitute for any physical investigation or inspection.

© HERTFORD PLANNING SERVICE

note

when printing off pdf's.

it is the responsibility of the user to verify that the resulting prints are to scale on the appropriate sized sheet.

also that the scale bars on the plan measure correctly.

Date	Description	Rev
 Hertford Planning Service Westgate House, 37-41 Castle Street, Hertford, Herts SG14 1HH Tel: 01992 552173 Email: contact@hertfordplanning.co.uk www.hertfordplanning.co.uk		
		
Project	Walnut Tree Farm Luffenhall Stevenage SG2 7PX	
Drawing	PLANS AND ELEVATIONS AS EXISTING SURVEY DRAWING	
Date	December 2024	
Scale	1:20	
Sheet size	A3	
Drawn	JM	
20919-S002		

