


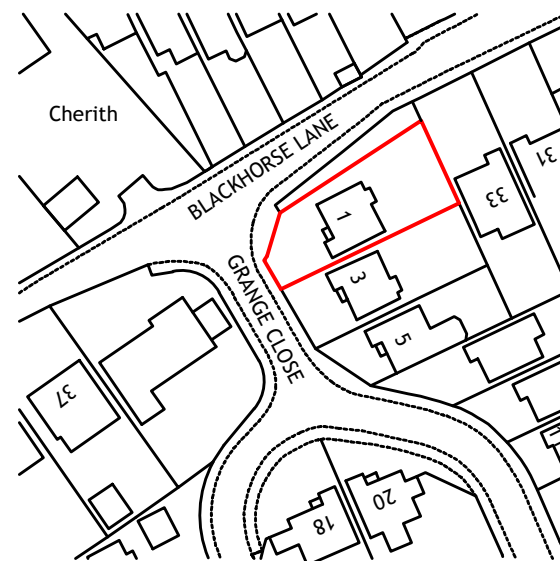


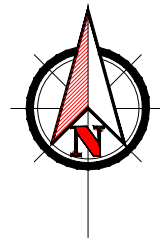


location plan
scale 1:1250

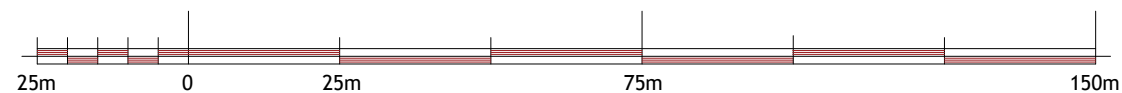

SCALE 1:1250

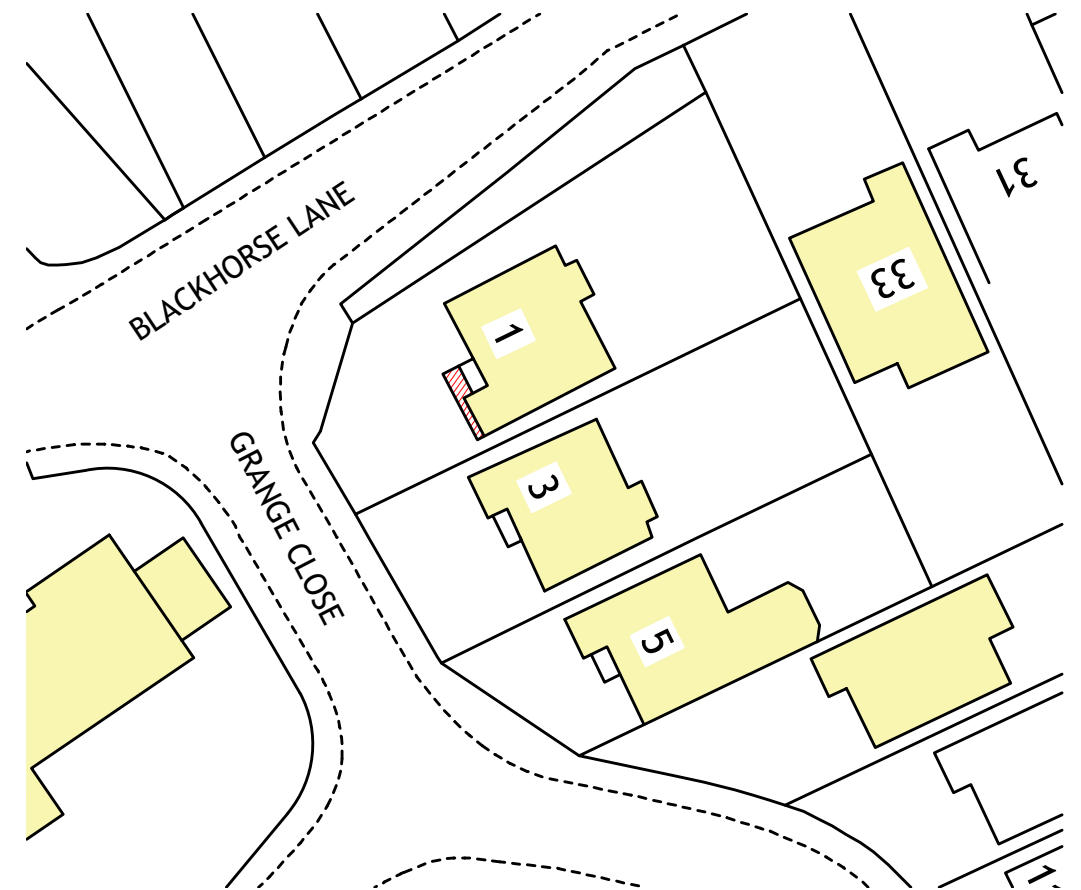

block plan
scale 1:500

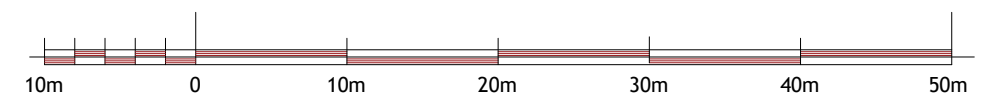

SCALE 1:500

plan & build



PH: 07816611144

email: shamshadali@hotmail.co.uk

ADDRESS: 01 GRANGE CLOSE , SG4 9HD

TITLE: LOCATION AND BLOCK PLAN

PROJECT: SINGLE STOREY FRONT EXTENSION

DATE	23/12/2024	DWG NO.	04/04
DRAWN BY	MHT	SCALE	1:1250, 1:500