

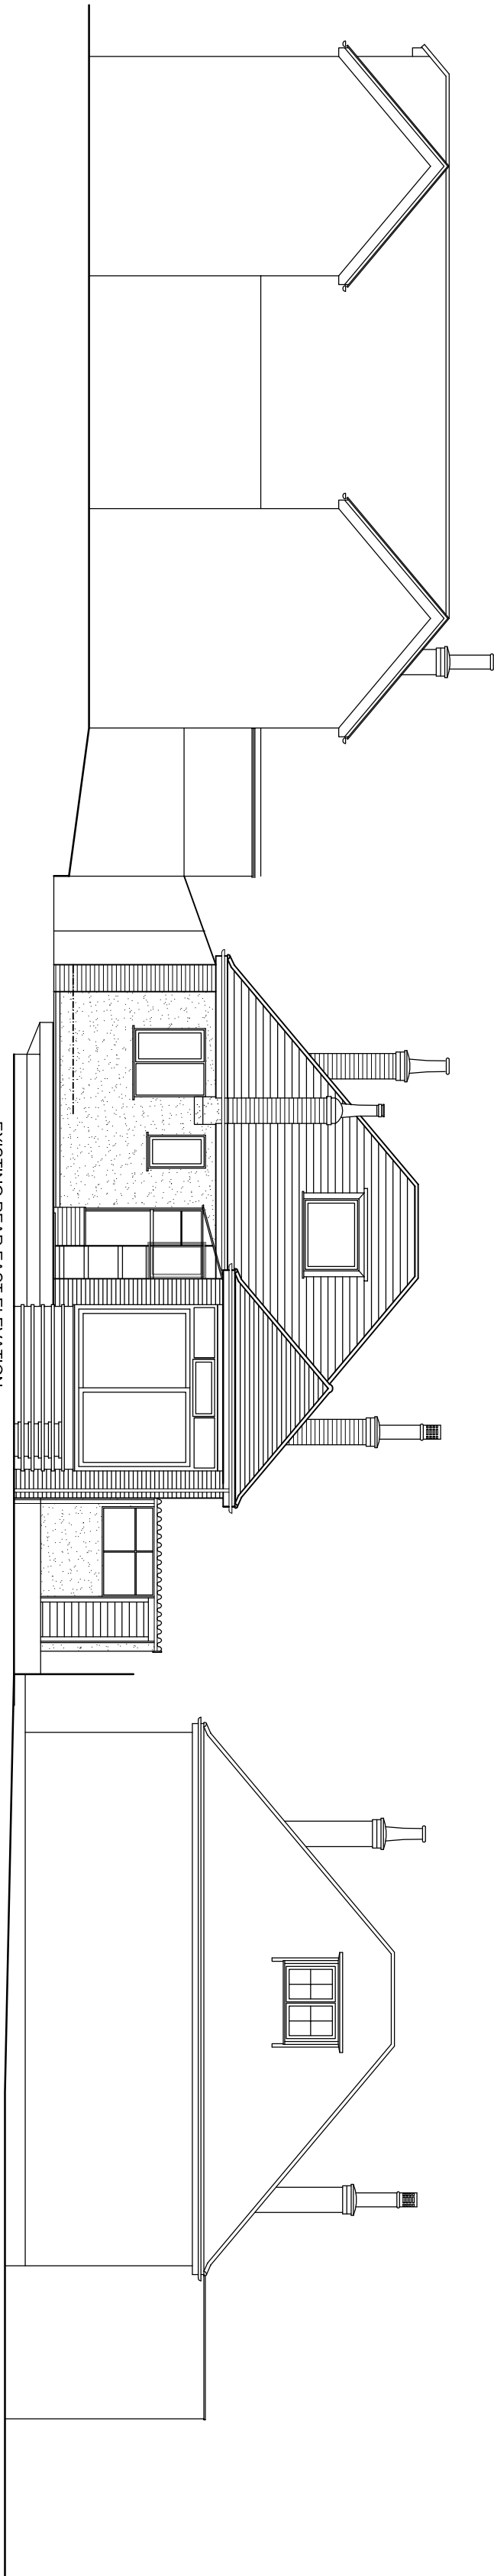
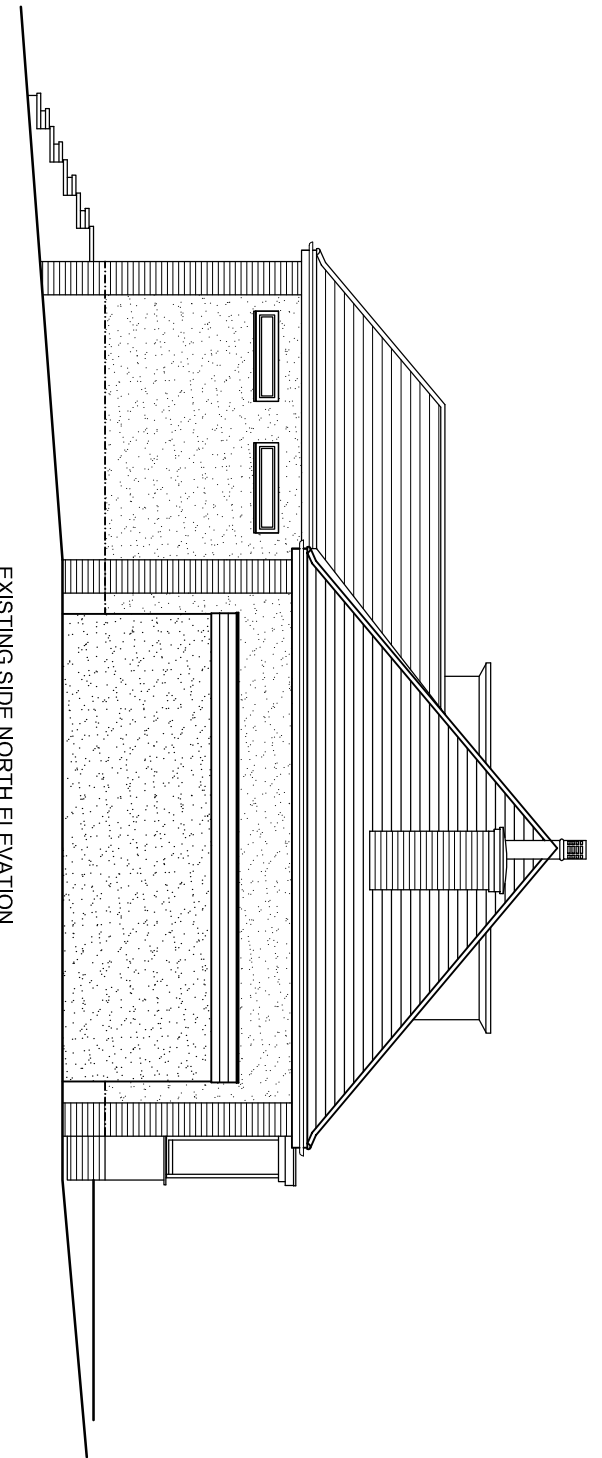
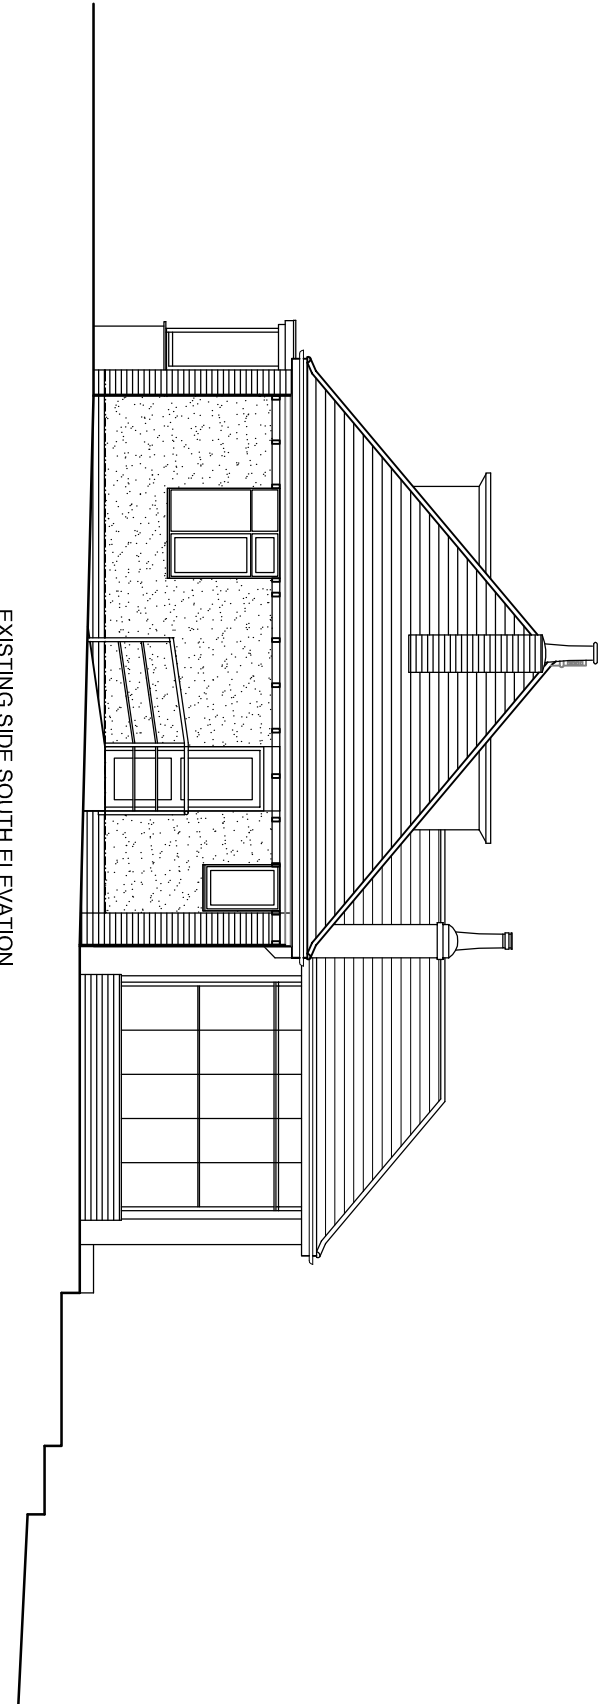




Scale 1:100 0 1 2.5 5 10m

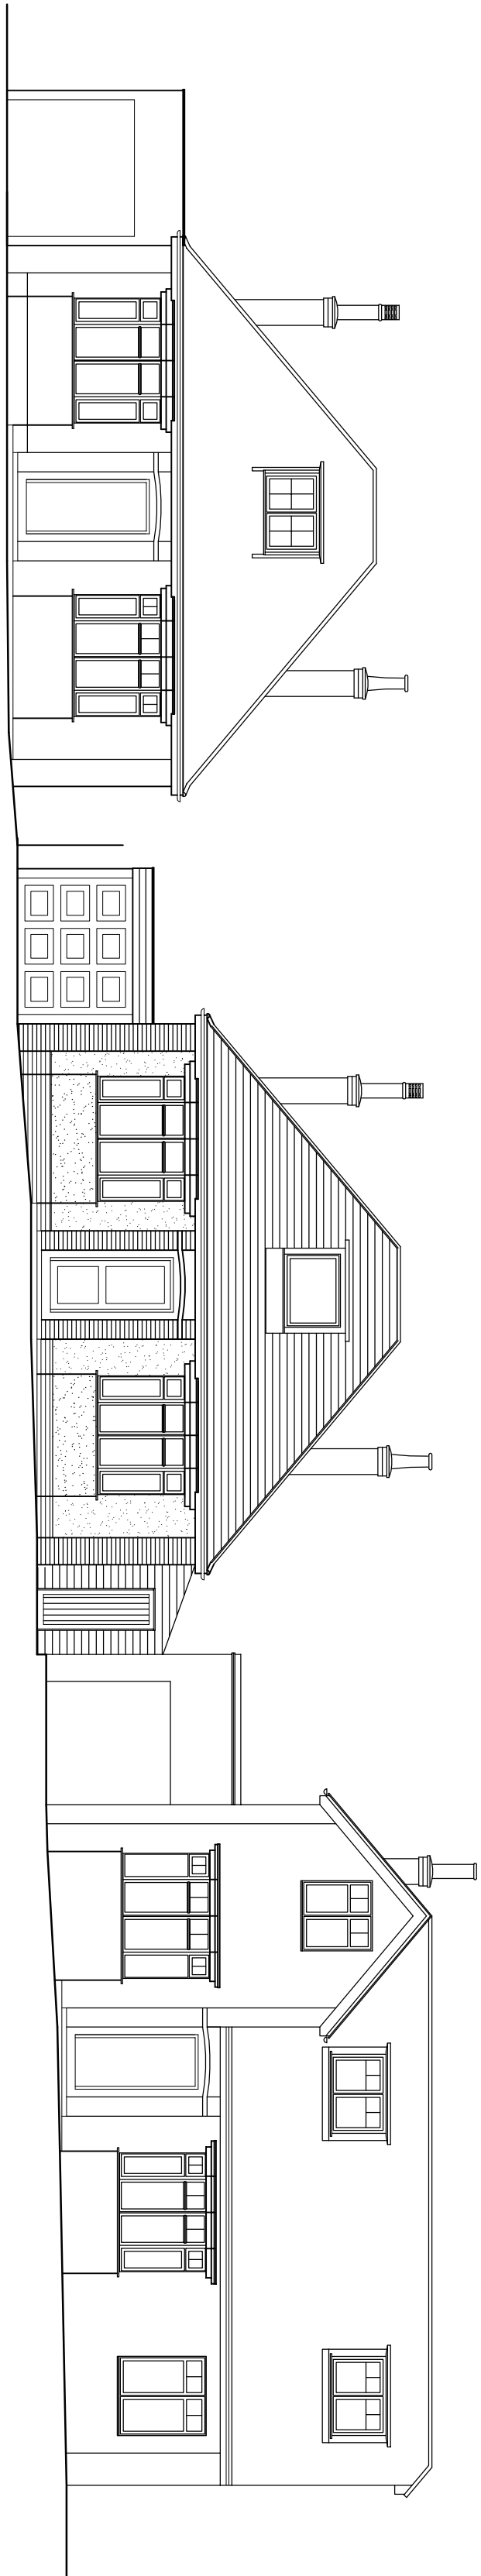

Scale 1:100 0 1 2.5 5 10m

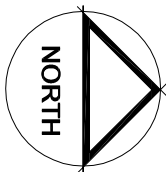

Scale 1:100 0 1 2.5 5 10m

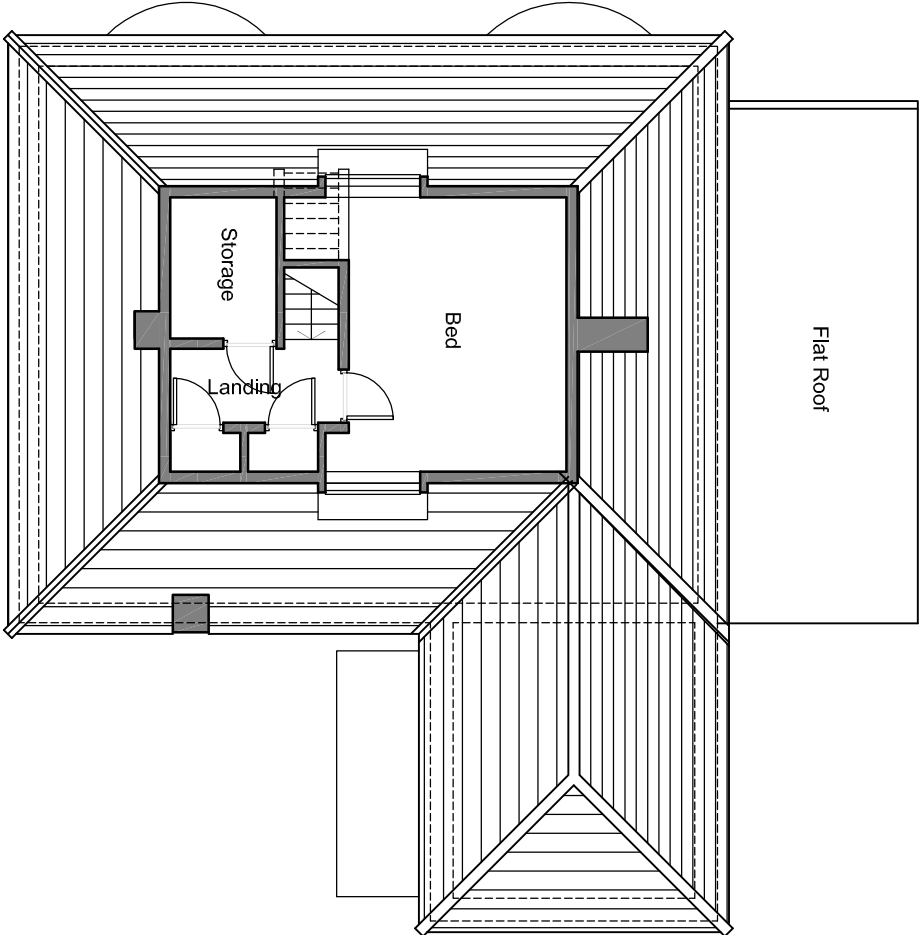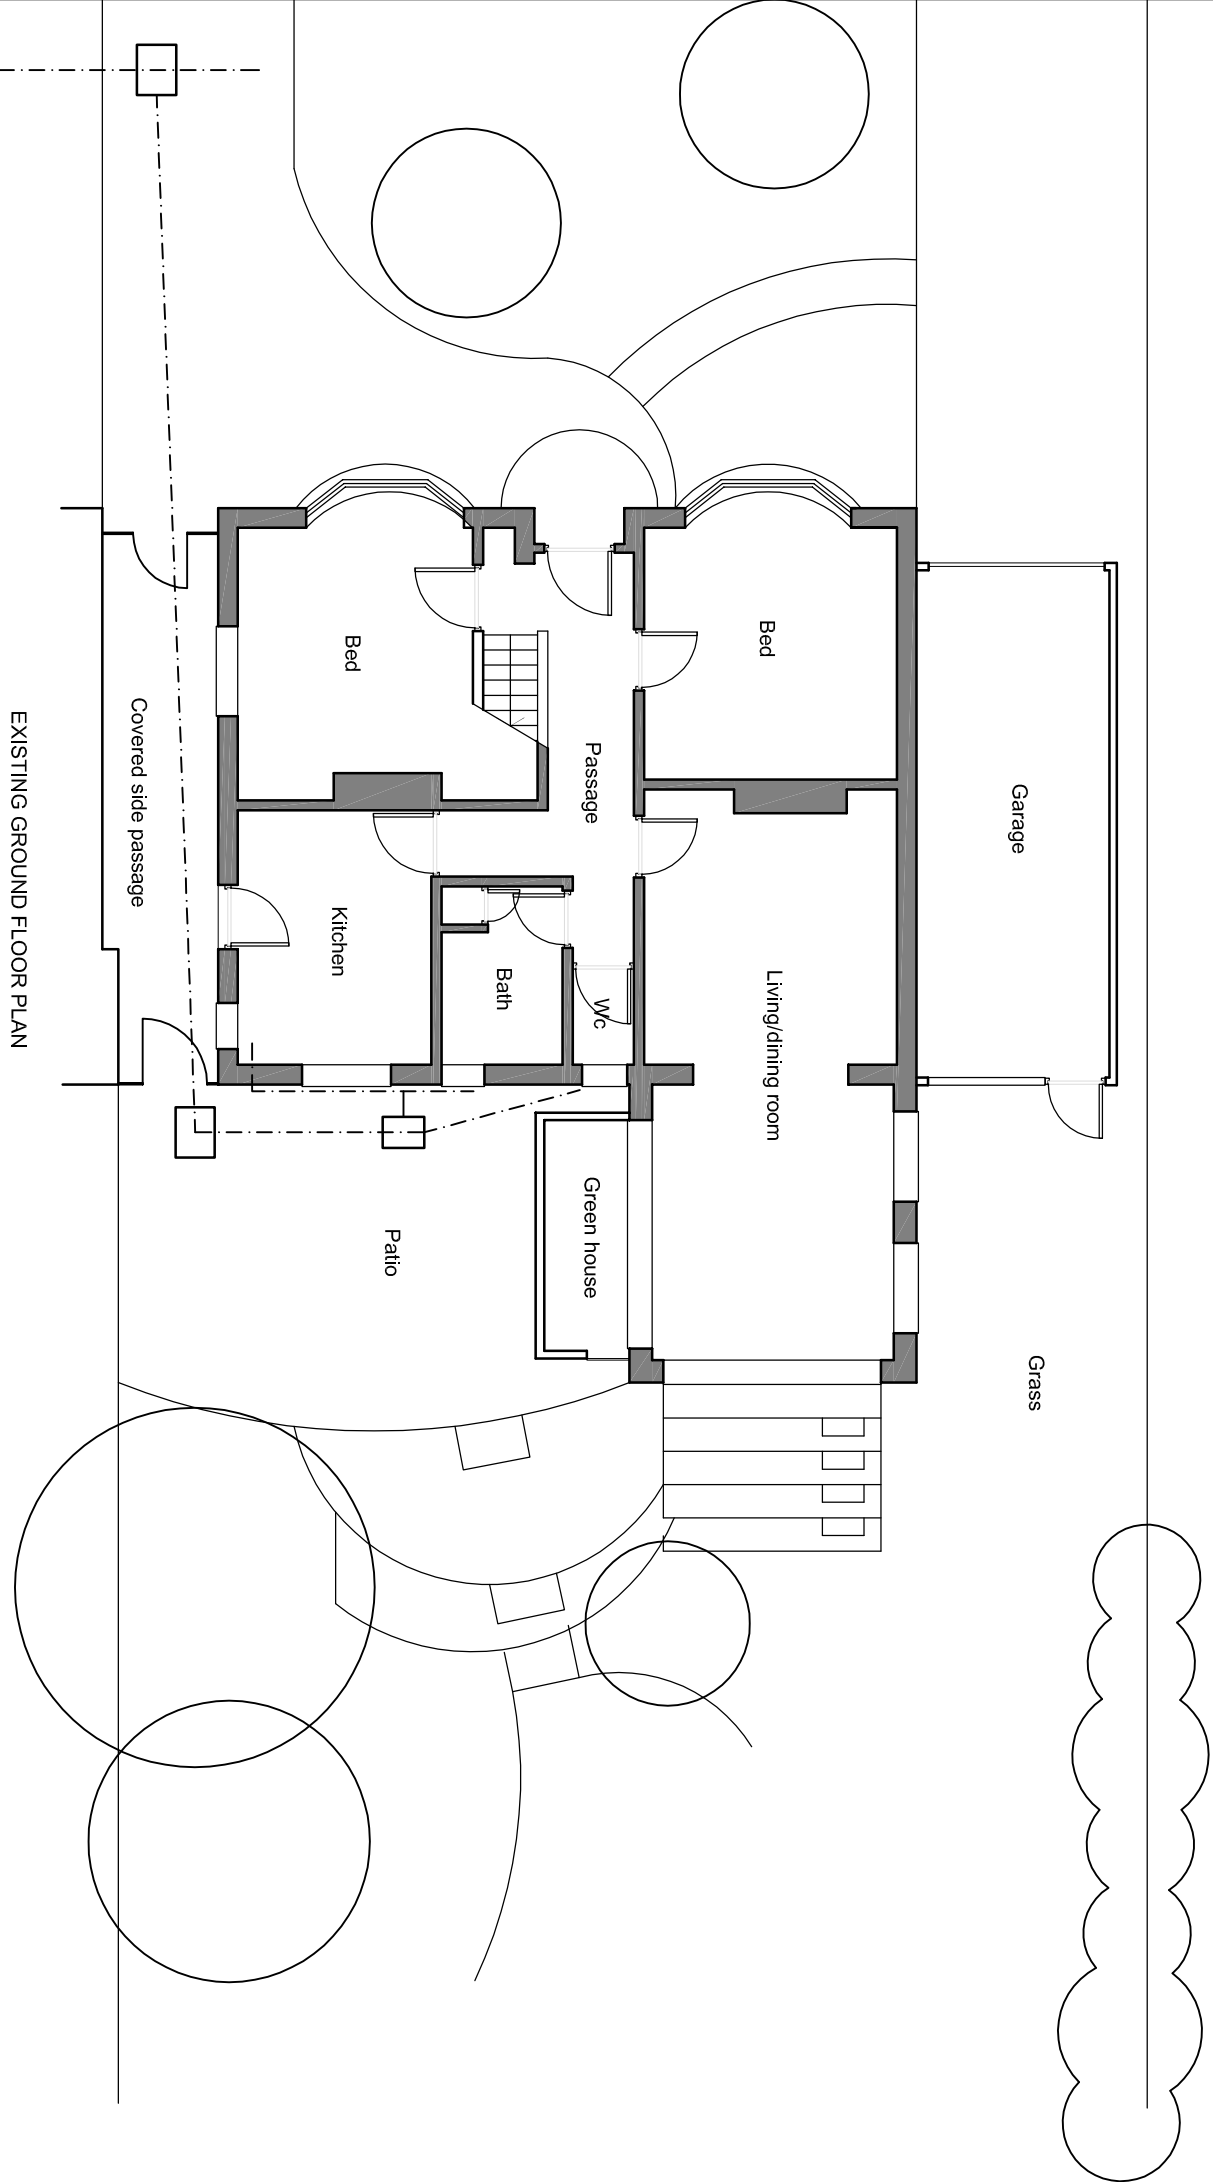

Scale 1:100 0 1 2.5 5 10m

