
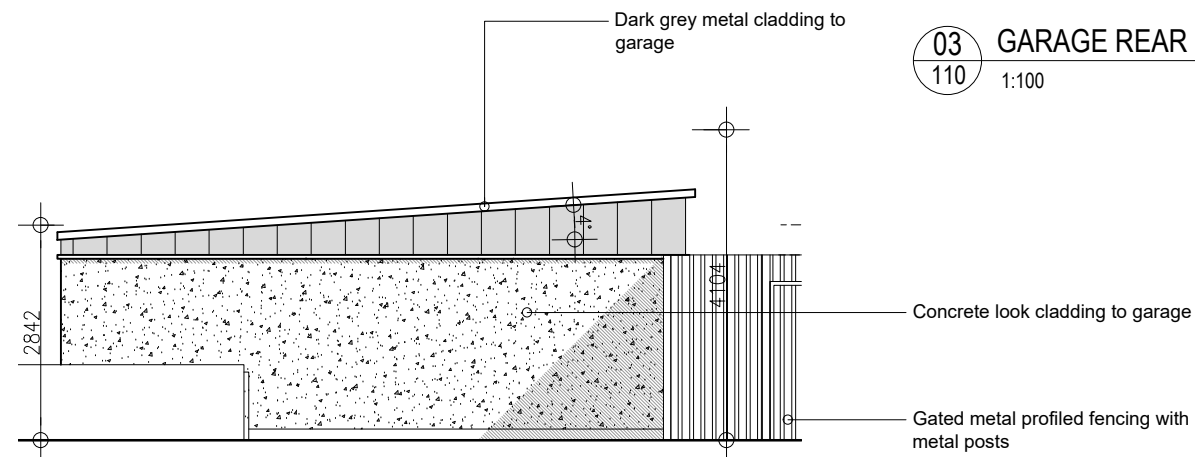
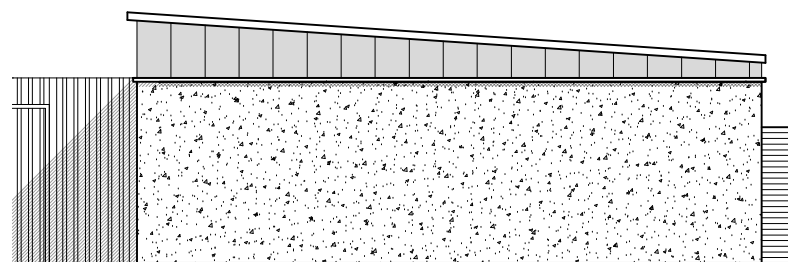
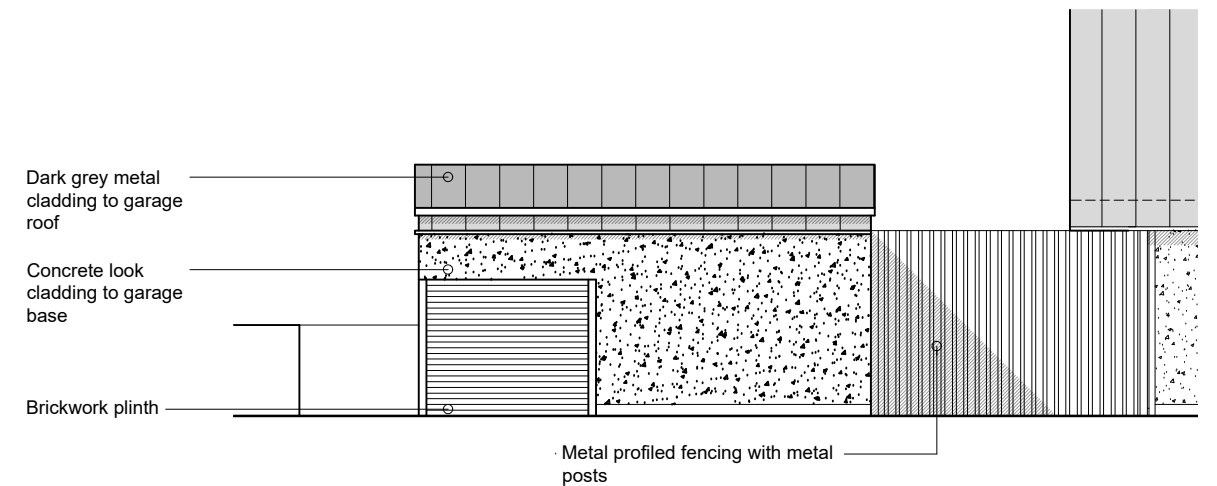
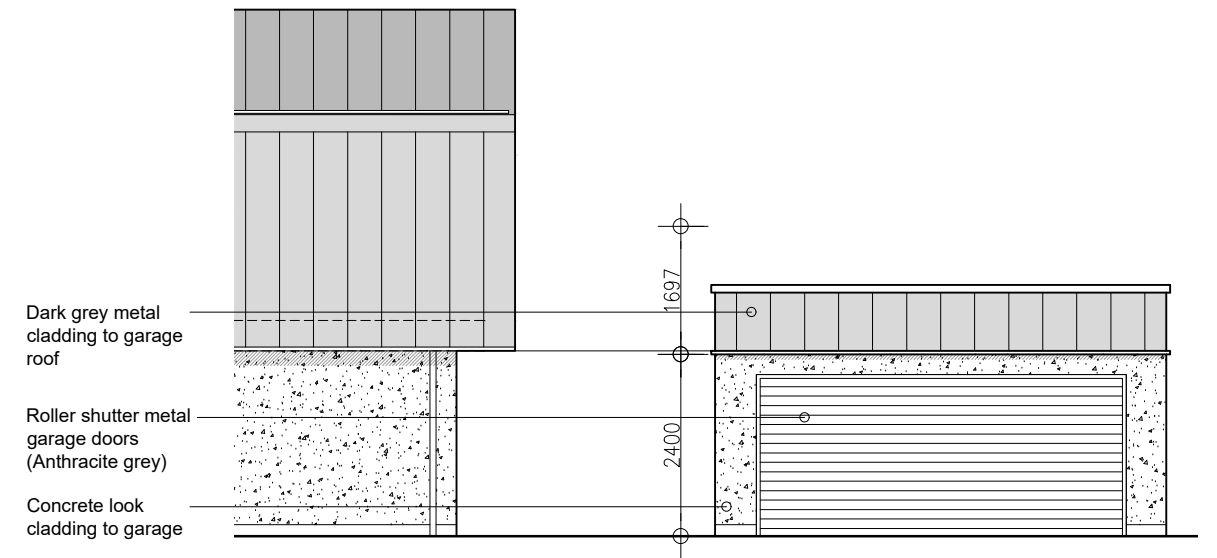


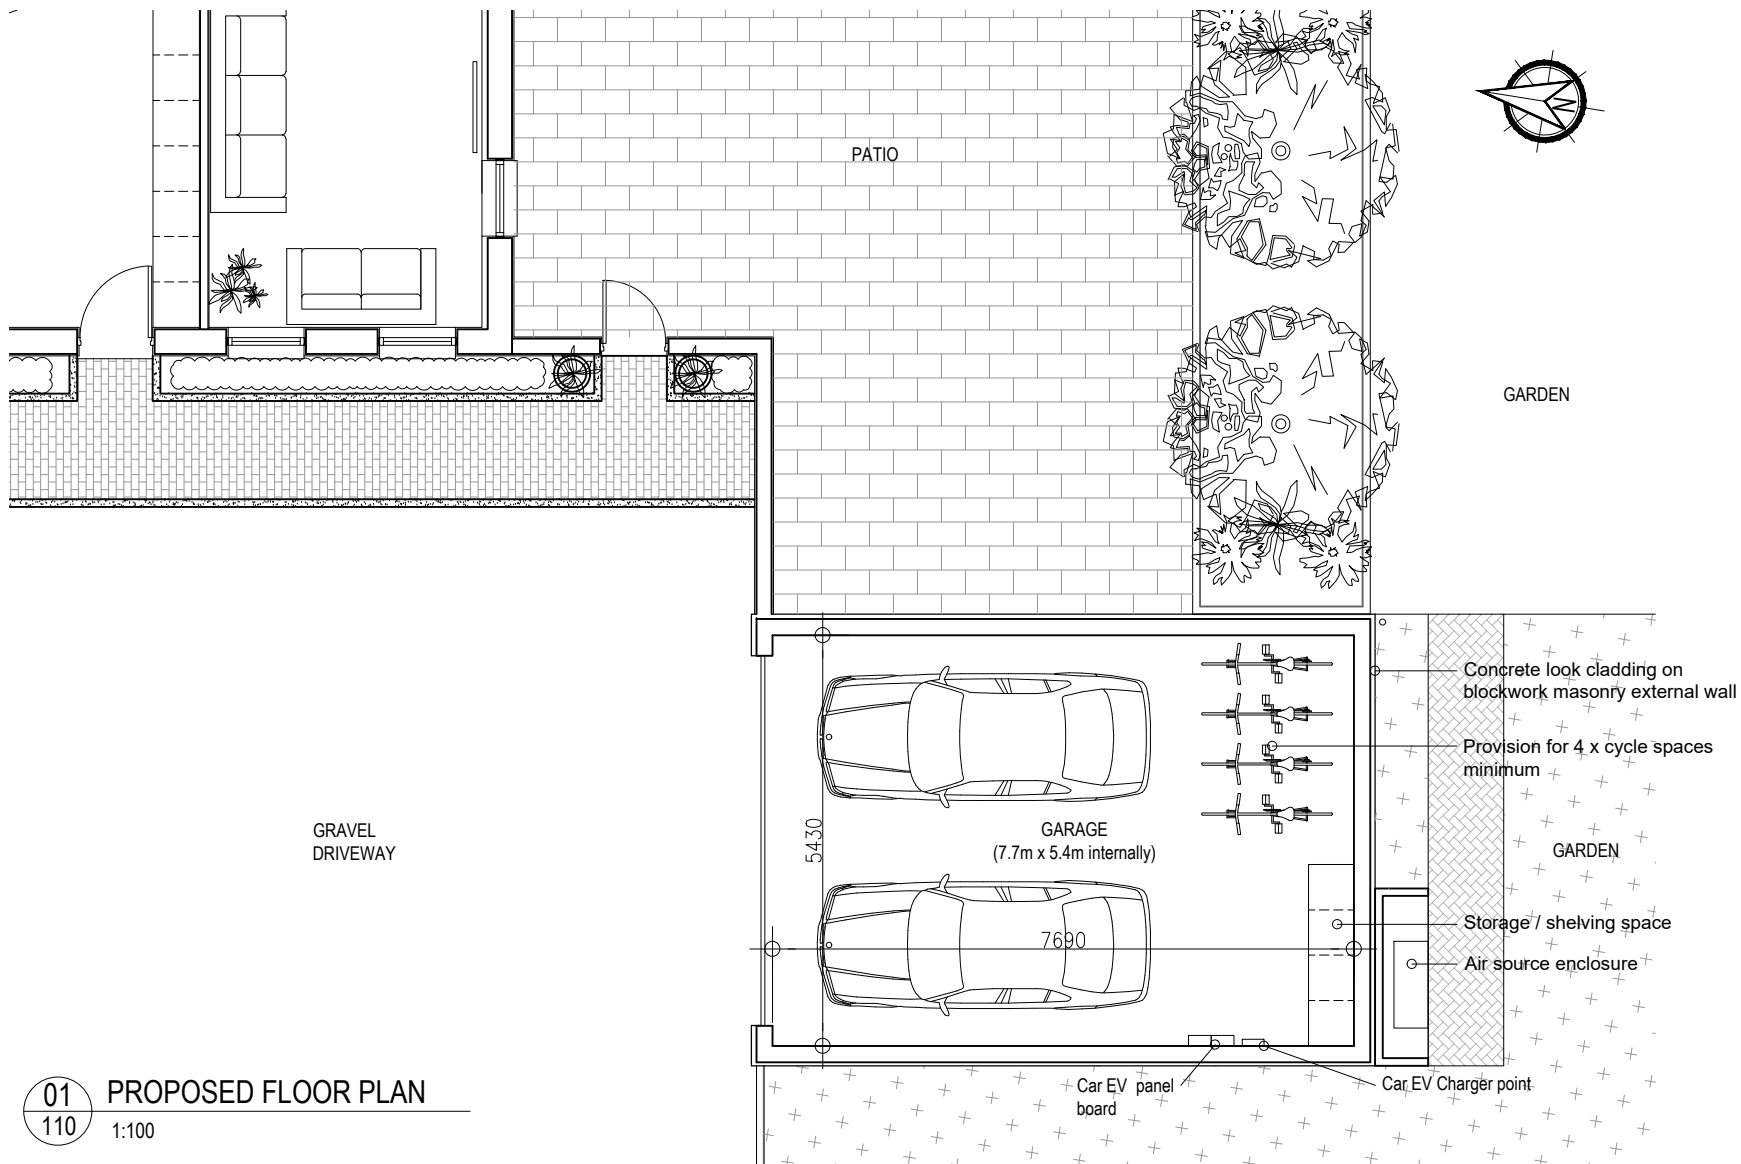

NOTES:
SCALE: 1:100 @ A3
0 100 200

REV	DATE	DESCRIPTION	DRN	CHK
P02	09.12.24	ISSUED FOR PLANNING	CH	CP
P01	19.11.24	ISSUED FOR COMMENT	CH	CP
REVISION HISTORY				

PROJECT:
0311 - HAY FARM
POLICE ROW, HERTS, SG8 9QE

CLIENT:
AMIE DONNE & JOHN KING

DRAWING NO:
0311 - 110

DRAWING TITLE:
PROPOSED
CYCLE DETAILS

SCALE @ A3: 1:100

REV:
REV P02

PA
Pinchin Architects Ltd
Suite 11, Rivers Lodge, Harpenden, AL5 2JD
t: 0207 183 1456 | e: info@pinchinarchitects.com
www.pinchinarchitects.com