

SIDE ELEVATION



FRONT ELEVATION




SIDE ELEVATION





LOCATION PLAN 1:1250

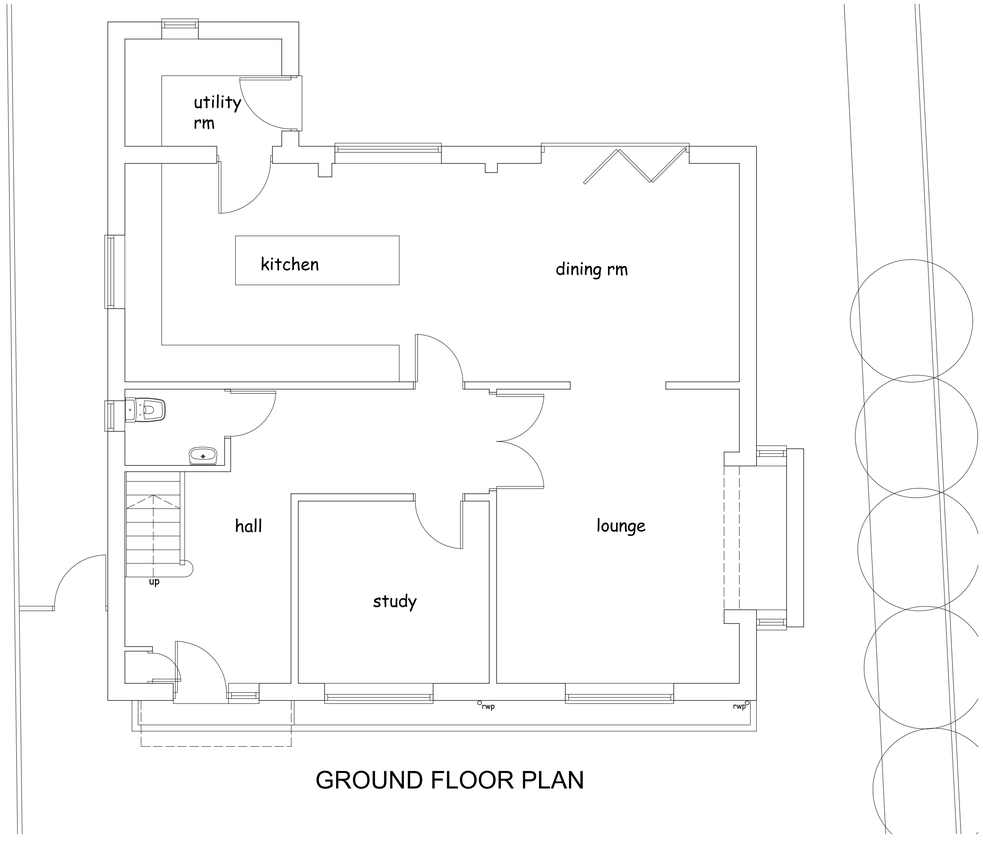

GROUND FLOOR PLAN

No.	Date	Revision	Initial

Project

PROPOSED EXTENSION TO BARLEY BROOK COTTAGE. HIGH STREET, BARLEY HERTS SG8 8HT

Client

MS B . UNDERWOOD

Drawing

EXISTING PLAN

Scale 1:50 & 1:100 @ A1 · Drawn C.R

Checked · Date March 18

Drawing No.

UND/18/01

This drawing and design is copyright and must not be reproduced in part or in whole without prior written consent. Contractors must verify all dimensions on site before commencing work

0 1 2 3 4 5
Metres