This drawing must not be copied without the consent of Home Extension Team
The contractor is responsible for taking and checking all dimensions and angles

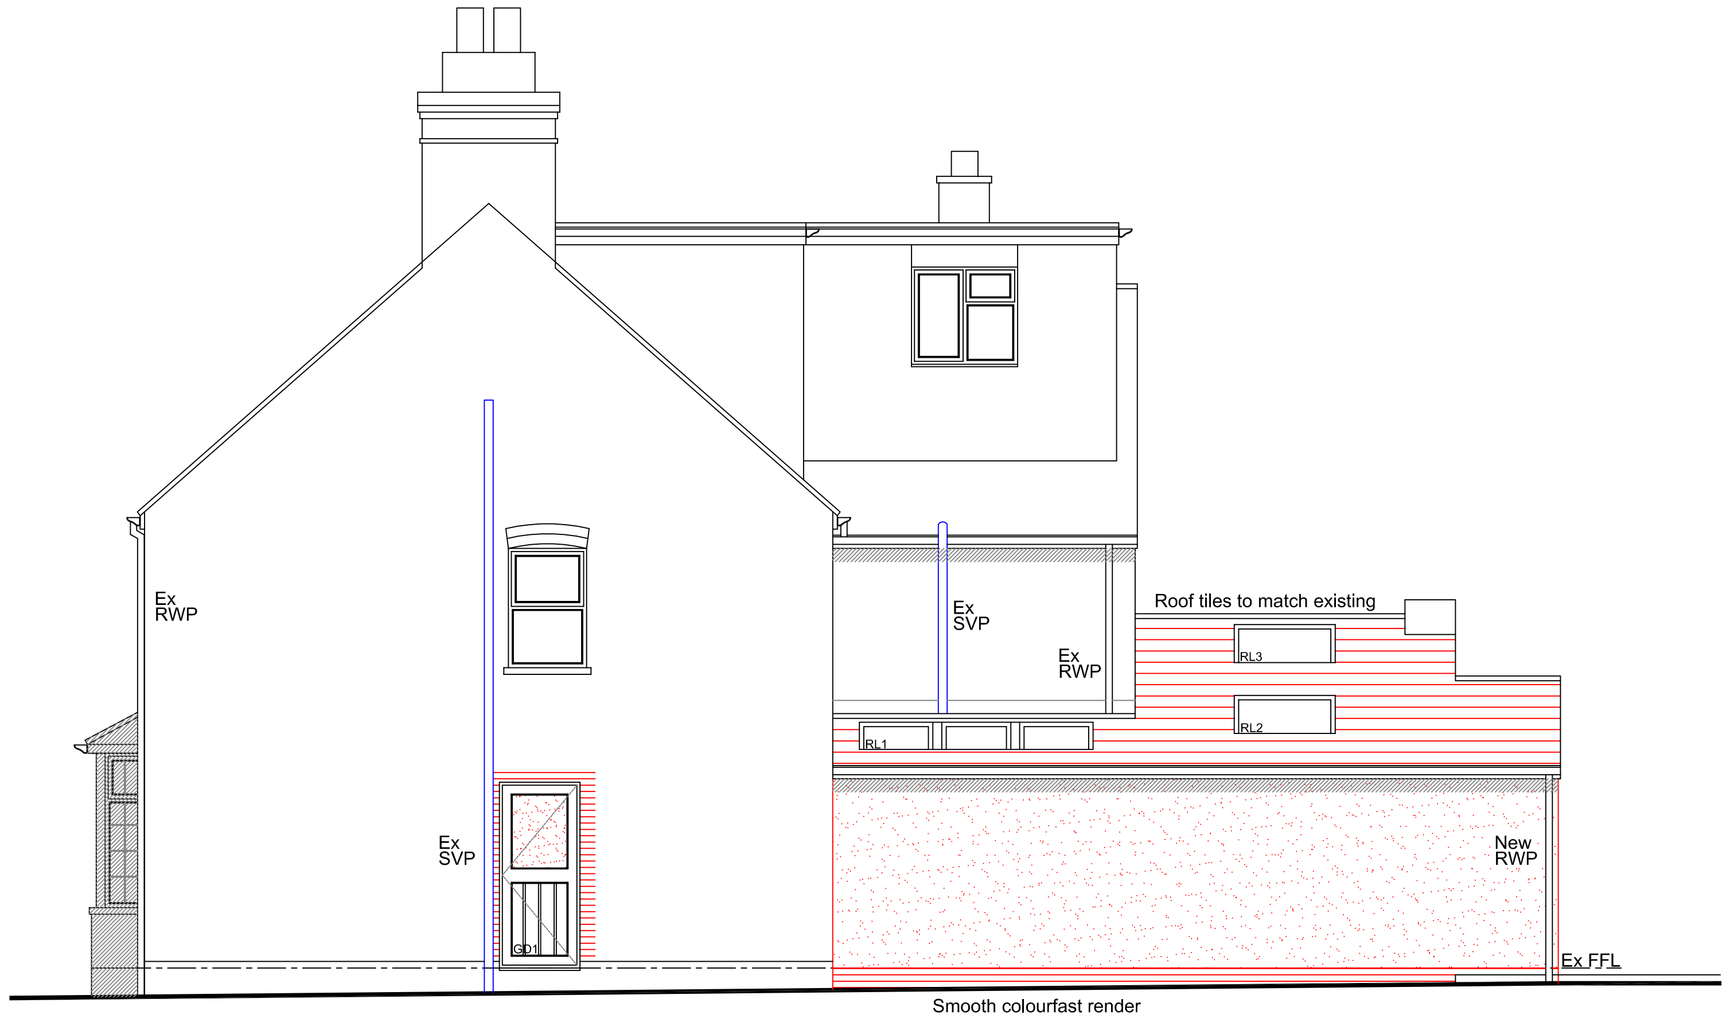


PROPOSED NORTH ELEVATION

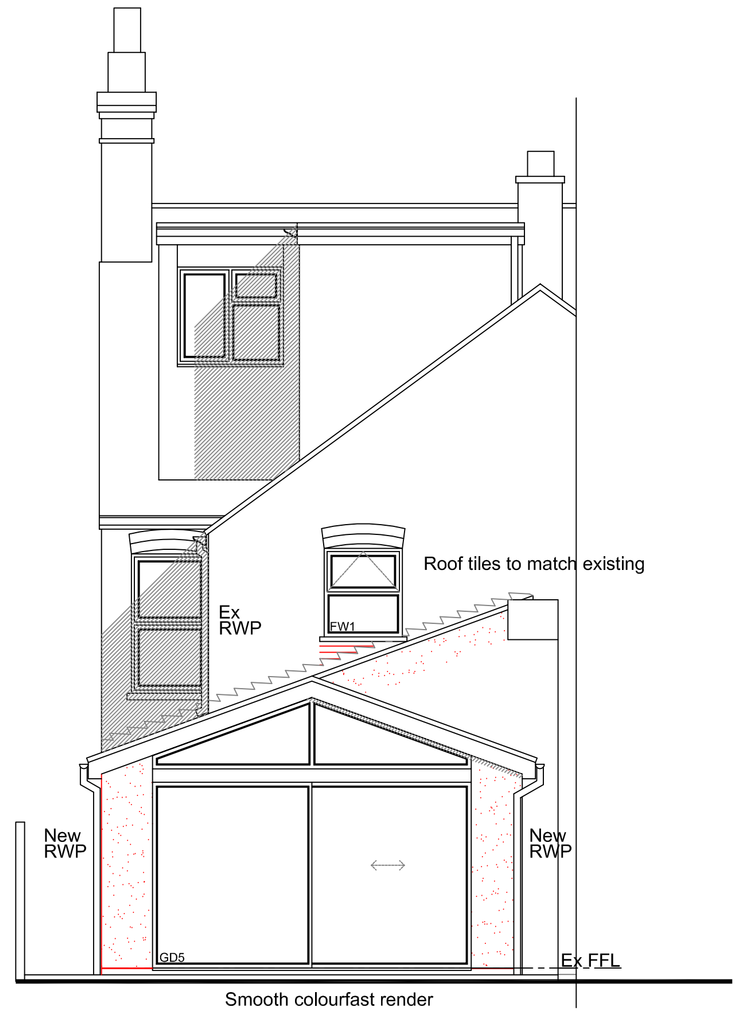


PROPOSED WEST ELEVATION

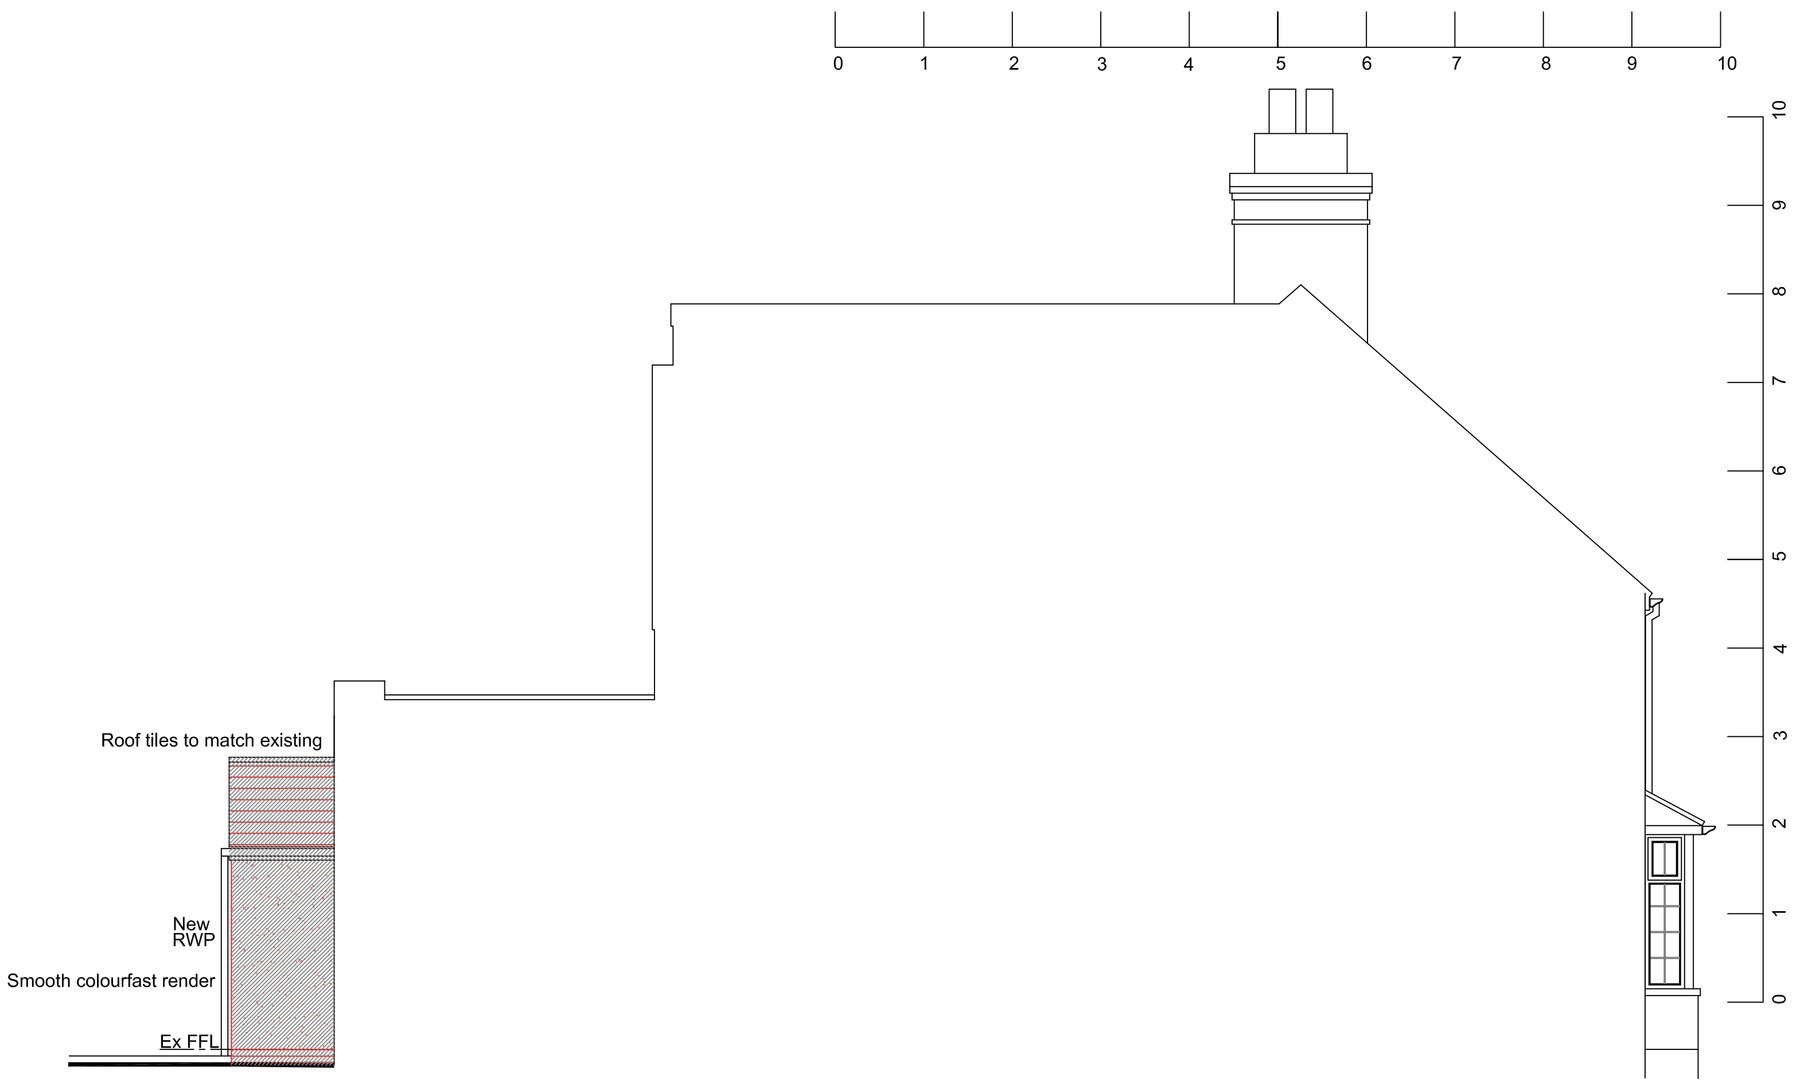


PROPOSED SOUTH SECTION ELEVATION

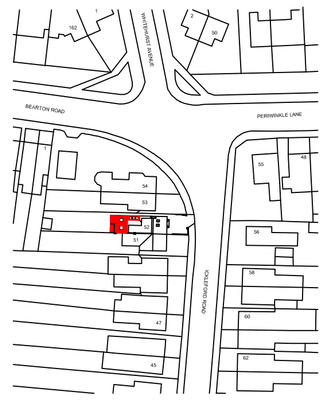

LOCATION PLAN 1:1250

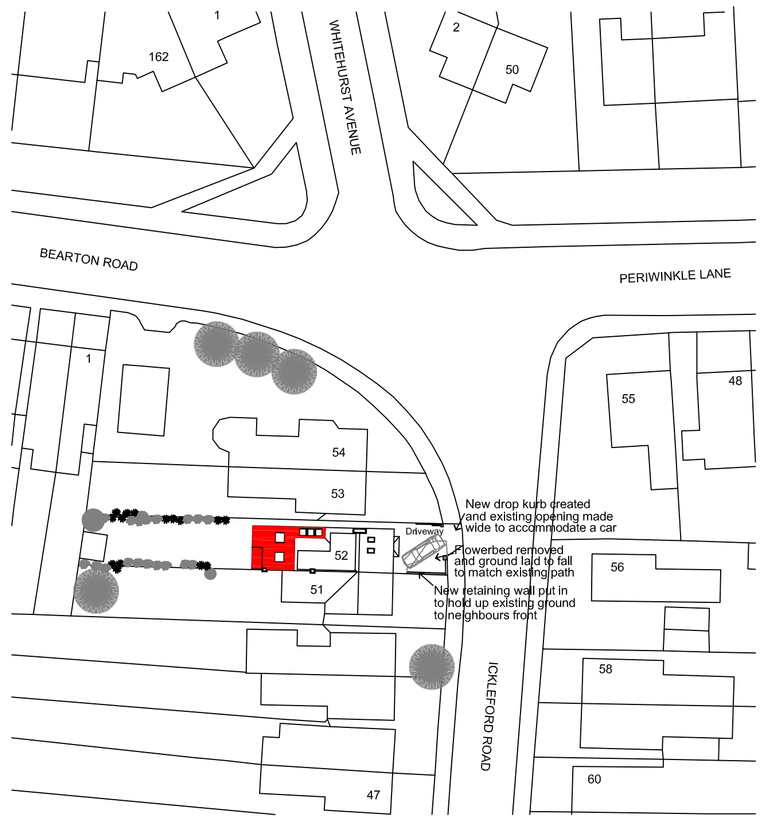


BLOCK PLAN 1:500

HOME EXTENSION TEAM
103 Bancroft, Hitchin, Herts. SG5 1NB
Tel: (01462) 440099 E-mail: hitchin@het.co.uk

Client
Mr & Mrs Featherby

Project
52 Ickleford Road
Hitchin
Herts
SG5 1TR

Drawing Title
Planning Application, proposed single storey side infill to the rear with internal alterations. Proposed elevations, block & site plans

| Scale A1 dwg | Date | Drawn by |
|---|---|---|
| 1:50 | 14-12-2017 | MD |

| Dwg. No. | Rev. |
|---|---|
| HET 1527/02 | - |