



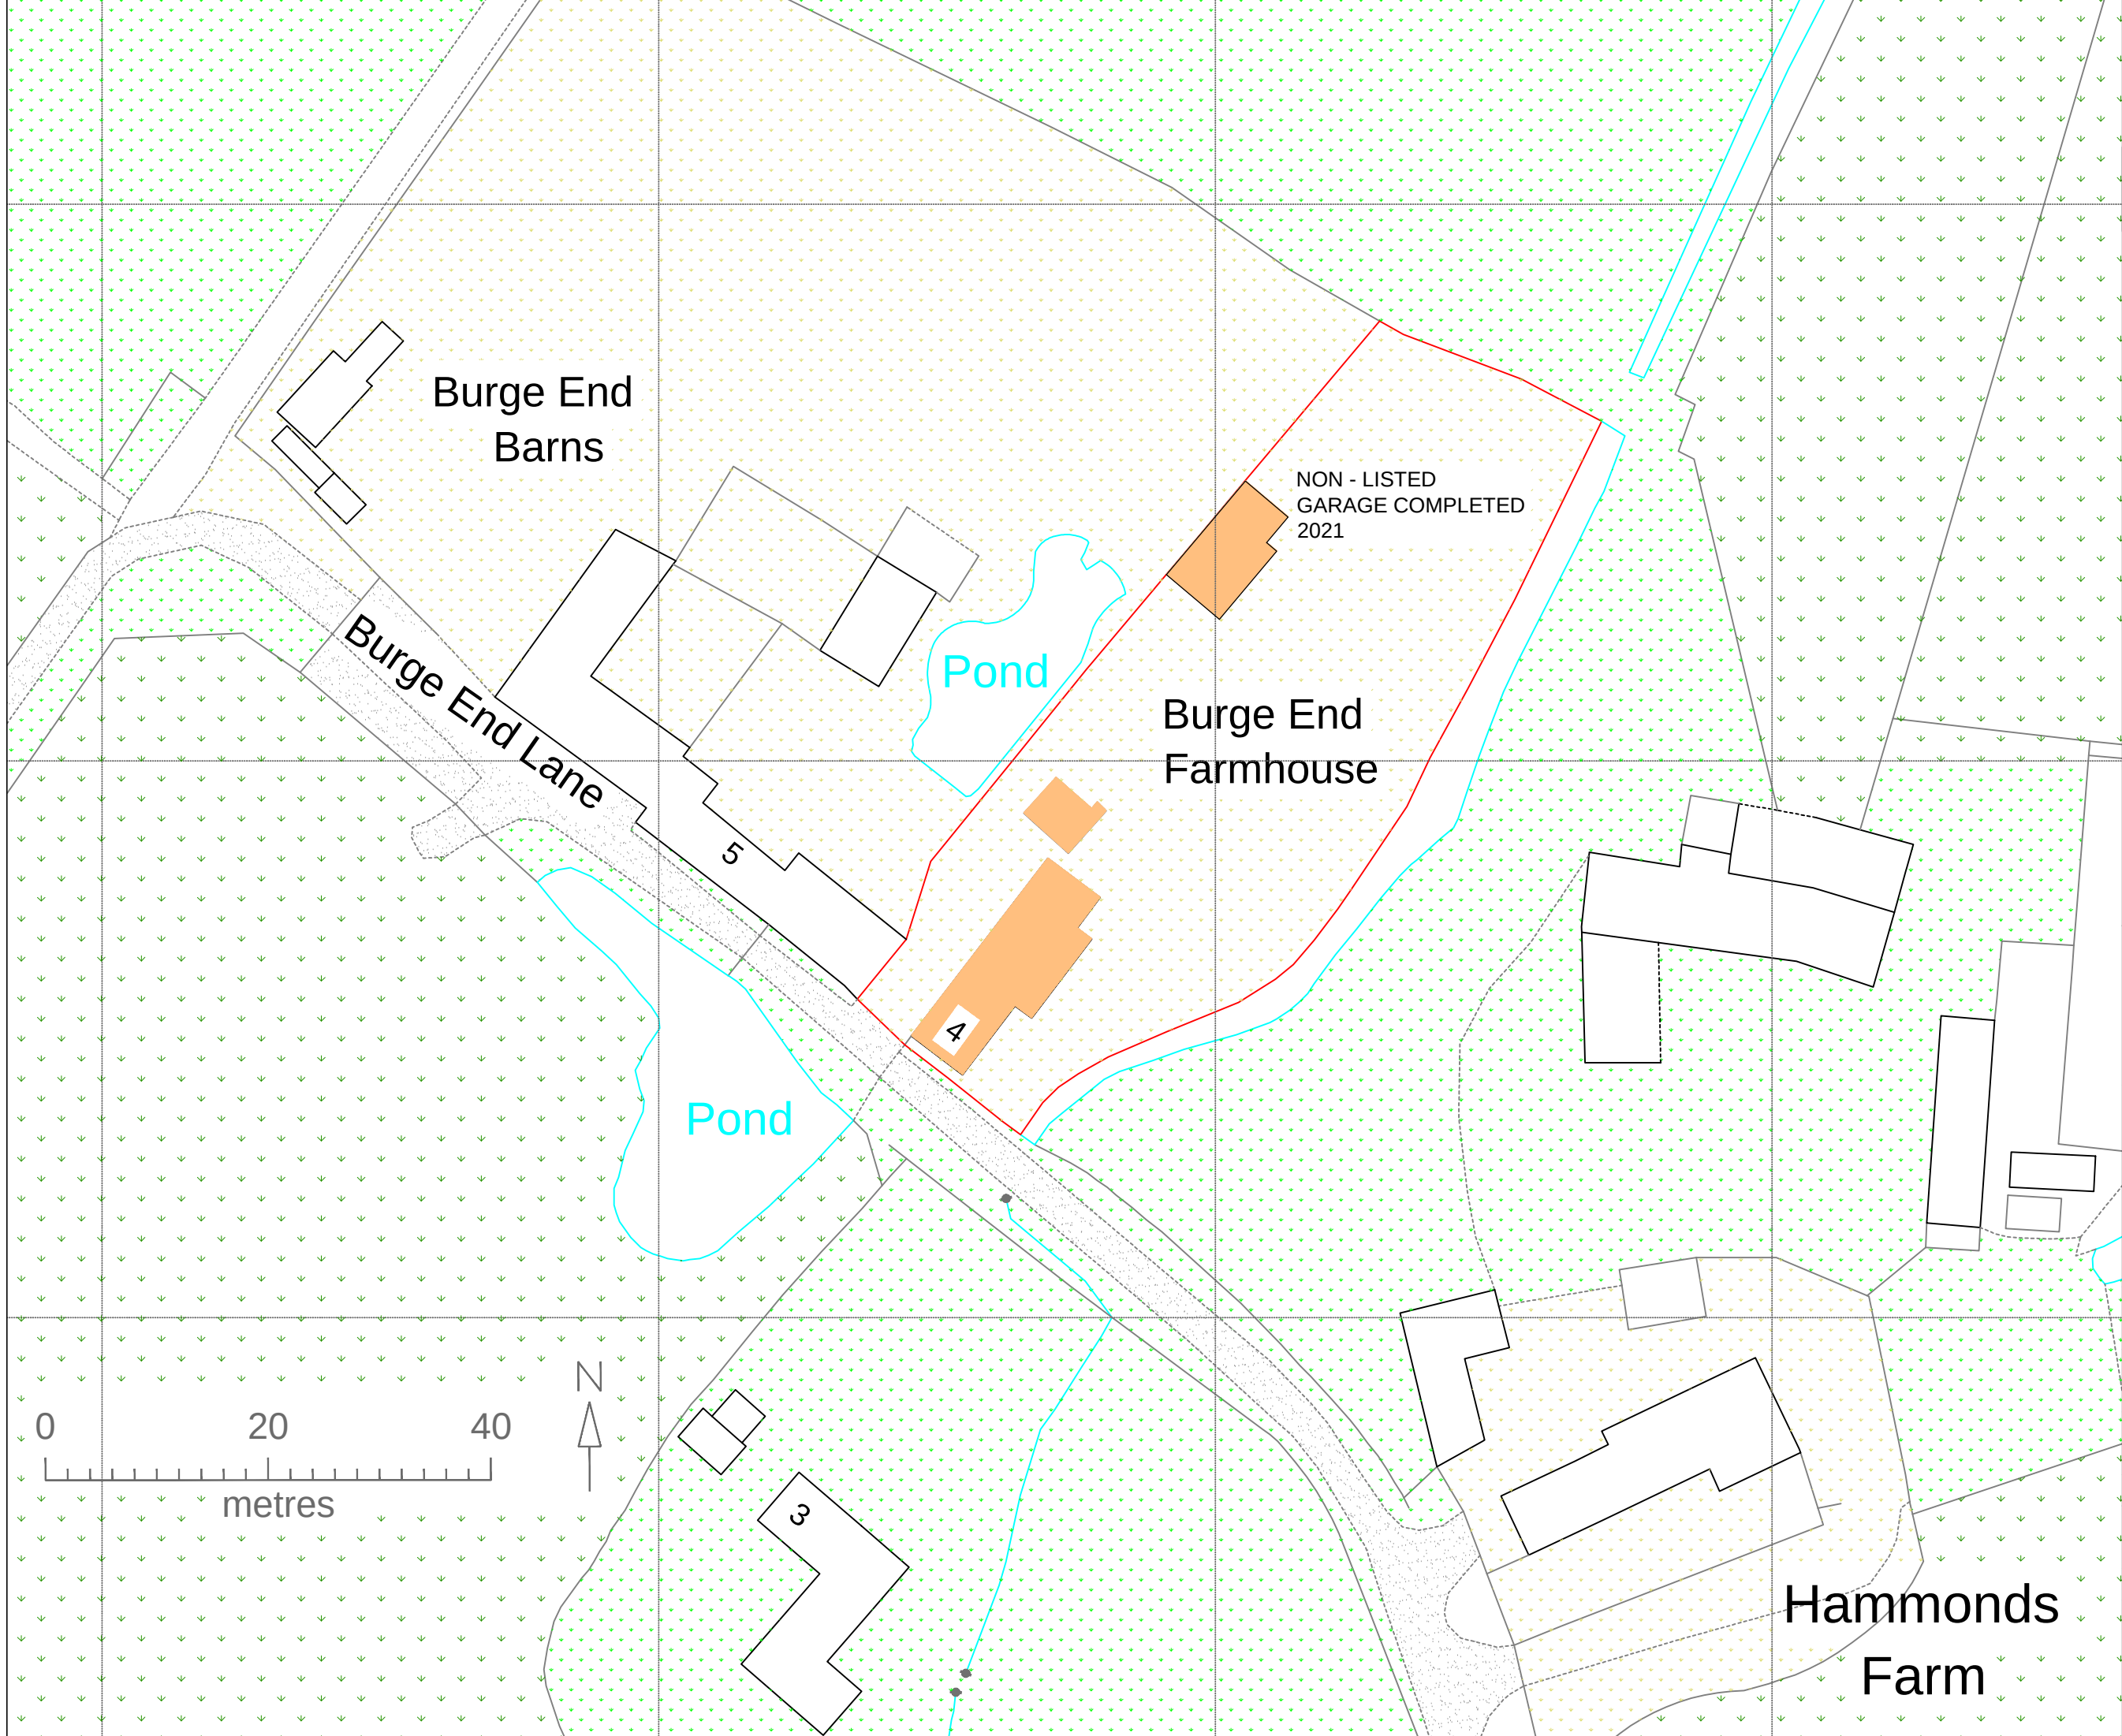

NOTES
ANY INACCURACIES MUST BE
REPORTED TO THE
DRAUGHTSMAN IMMEDIATELY

ALL DIMENSIONS IN mm

FIRST ANGLE PROJECTION

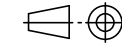

SCHEDULE OF FINISHES
(refer to dwg. also)

NOTES.
N/A

REVISIONS.

Project Name	Burge End Farmhouse
Location	No 4 Burge End Lane Pirton
Description	Location Plan
Quantity	N/A
Dwg. Number	BEL100_03_V0.2_160326
Scale	1:1250@ A3
Date	14.03.26
Drawn By	C. Schaefer
Checked By	C. Schaefer
Revision	

C S D

Bridge House,
Vicarage Lane, Penley
Wrexham. LL13 0NF.
Tel 01978 710 833

E-mail chrisschaefer@talk21.com