

PROPOSED MATERIAL KEY

- 1

Roof tiles to match existing (colour, profile and finish).
- 2

Proposed new brown eaves, fascias and soffits to match existing in colour, material and profile.
- 3

White render to match existing
- 4


Brown stained timber-framed windows to match existing (profile, colour and finish).
- 5

Brown stained timber cladding between lower and upper windows to match existing.
- 6


Grey powder-coated metal, for fire escape and linen intake.
- 7

Proposed external metal fire escape stairs from first to ground floor, powder-coated grey finish.
- 8


Signage Indicative only – subject to separate advertisement consent.

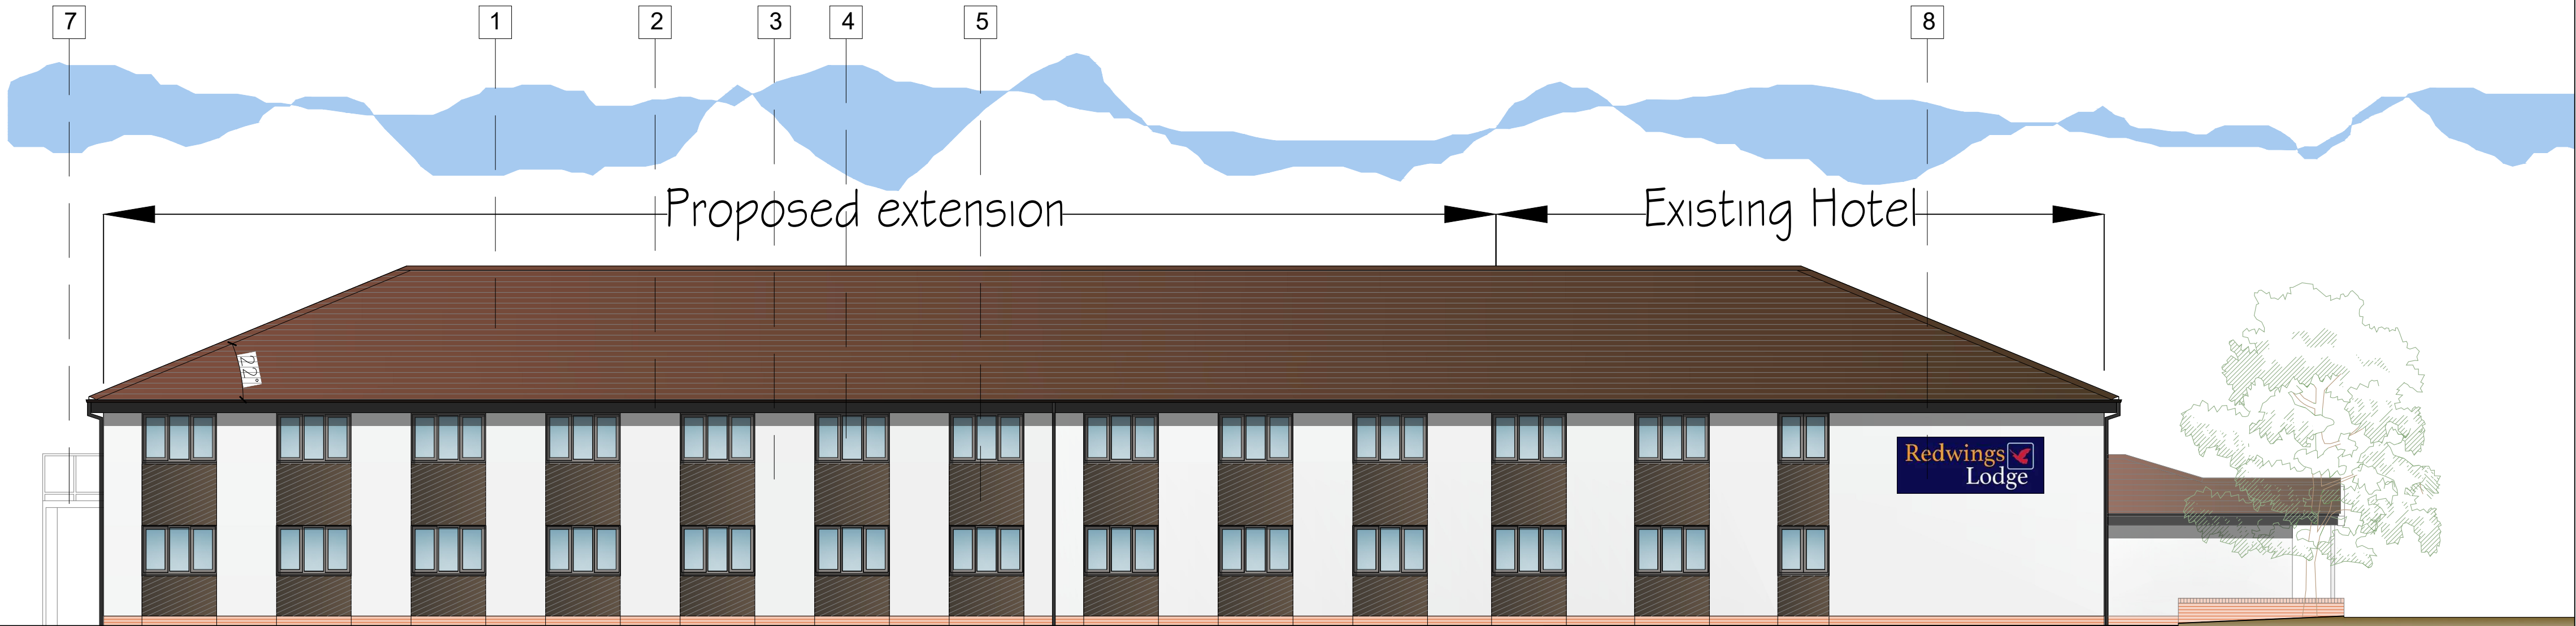

PROPOSED SIDE (NORTH) ELEVATION

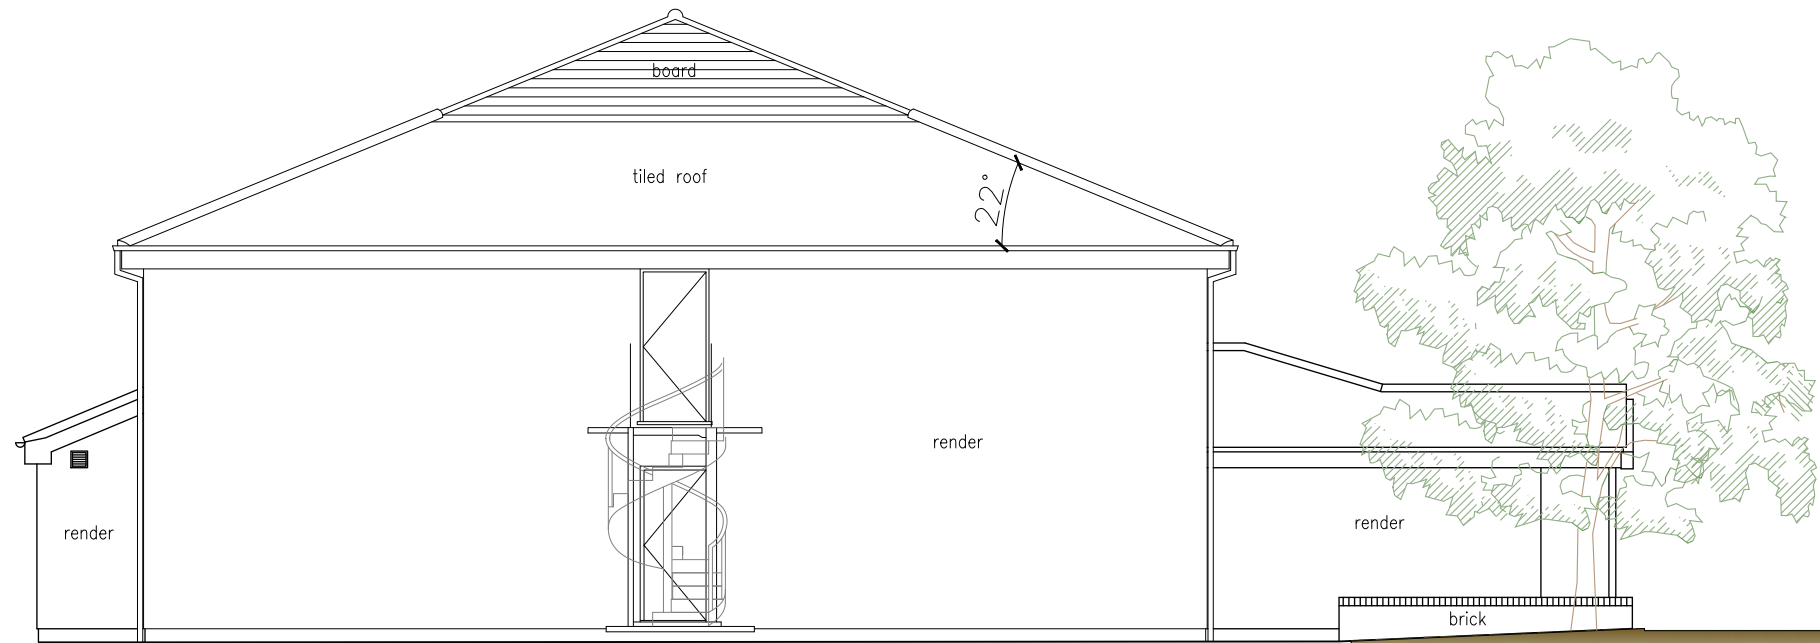

EXISTING SIDE (NORTH) ELEVATION

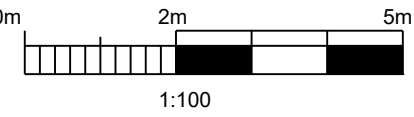

Revision	Date	Details

Aegis Consultancy Group I
Architects I Warwickshire I
Worcester I

Warwickshire Office – Suite 1,
34 Laurel Drive I Stockton I
CV47 8FB I
t: 01926 811635
e: mail@aegisarchitects.co.uk
Worcester Office – Park View
Terrace I Worcester I WR3 7AG I

Client: SHAMI RADIA REDWING LODGE (HERTS) LTD		
Project: REDEVELOPMENT OF REDWING LODGE HOTEL		
Drawing title: PROPOSED AND EXISTING SIDE (NORTH) ELEVATIONS		
Address: Redwing Lodge Hotel Baldock, Herts, SG7 5EX		
Project No:	NO: 632	
Scale:	1:100@A1	Drawing No: AA-632-008
Date:	DEC 2025	Drawn By: PH
		Checked By: