


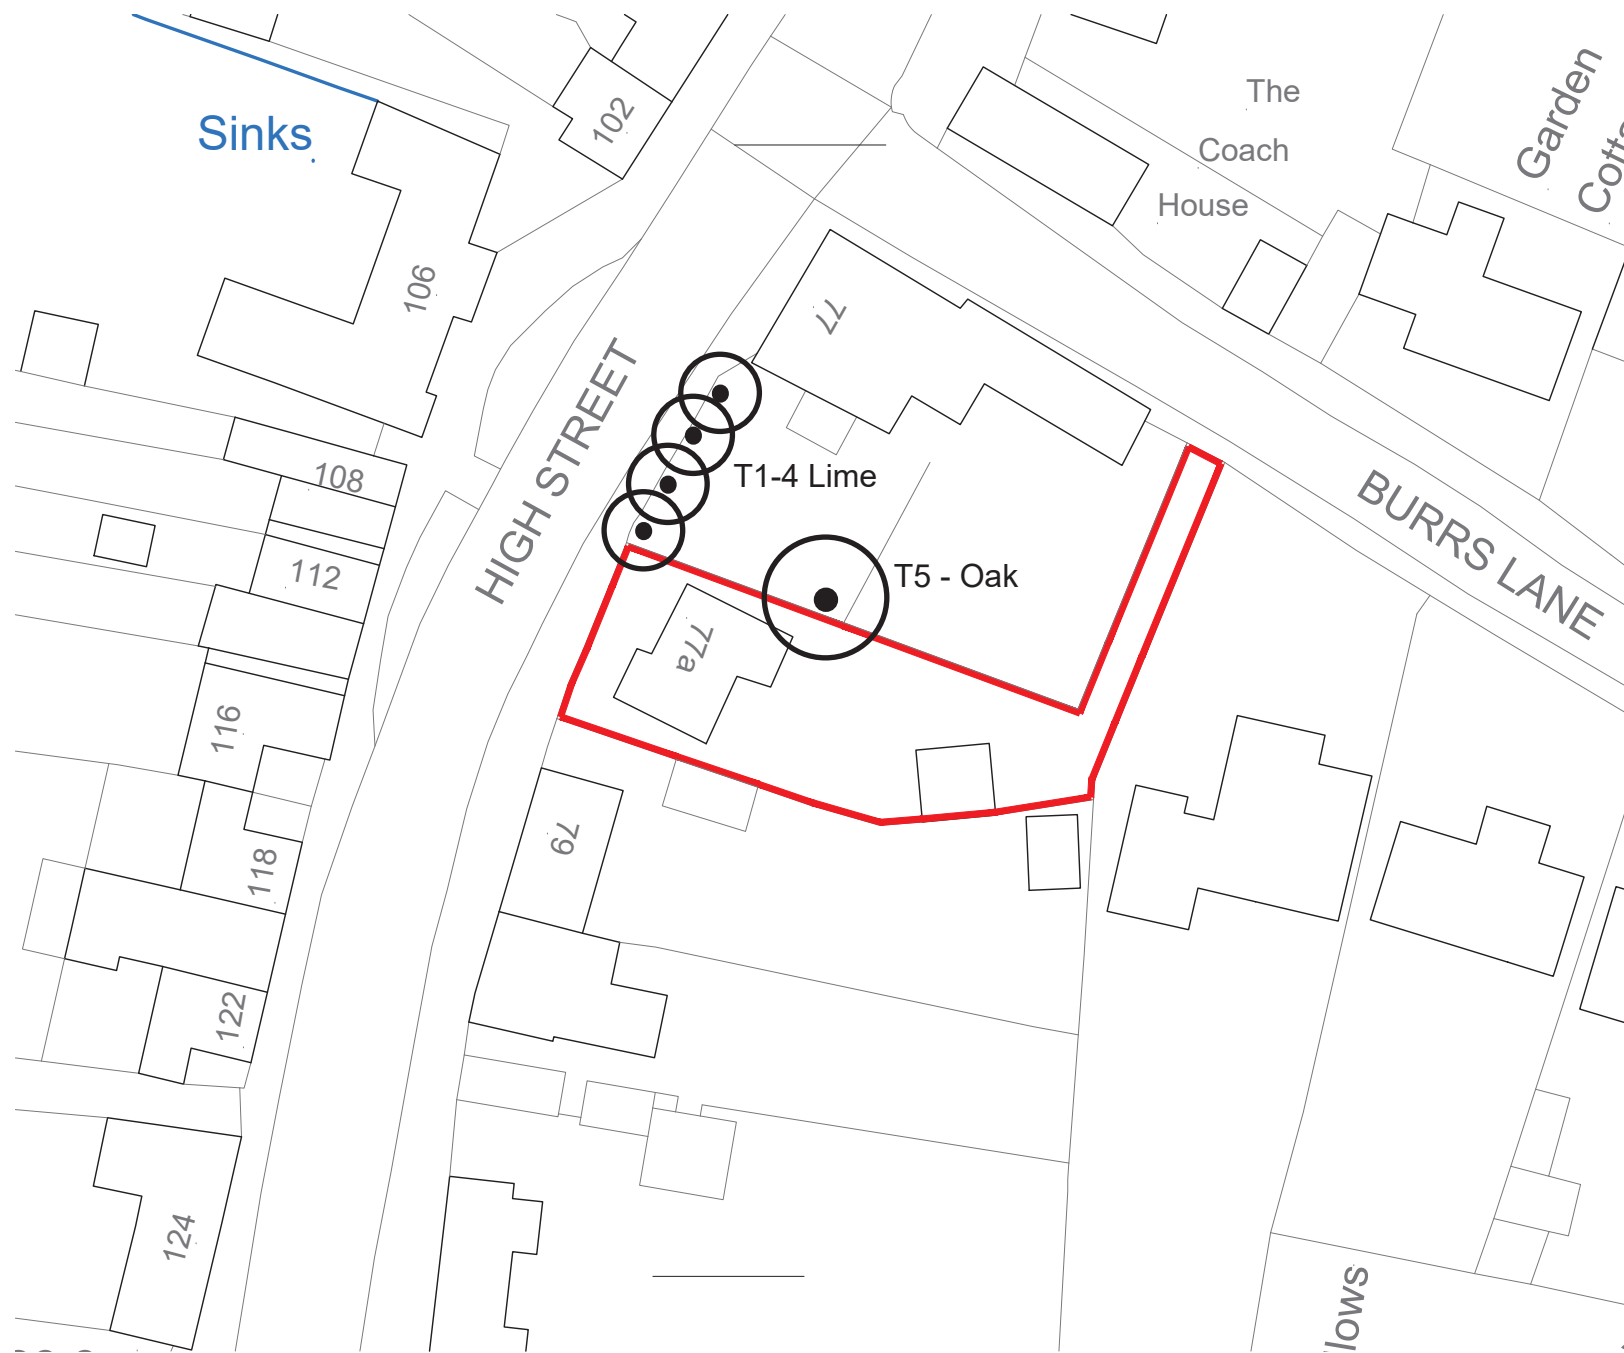


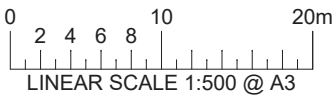

LOCATION PLAN
Scale 1:1250 @ A3

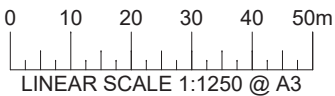

BLOCK PLAN
Scale 1:500 @ A3

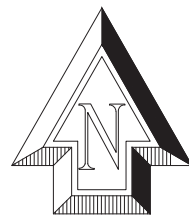

Rev	Description	Date
-----	-------------	------

Do not scale from this drawing
All dimensions are to be checked on site
Any discrepancies are to be reported to the Engineer

Project :
77a HIGH STREET
BARKWAY
SG8 8ED

Client :
Mr & Mrs Izod

Title :
LOCATION PLAN
AND
BLOCK PLAN

24 Denmans Lane
Lindfield
HAYWARDS HEATH
RH16 2JR
T:07739 027639
E: david.izod@beersconsultants.co.uk

Beers
Consulting Engineers Ltd

Drawn by : DAI Approved : Date : Jan 2021

Project No 83	Drg No 1	Rev
Scales : 1:1250 & 1:500 @ A3		