




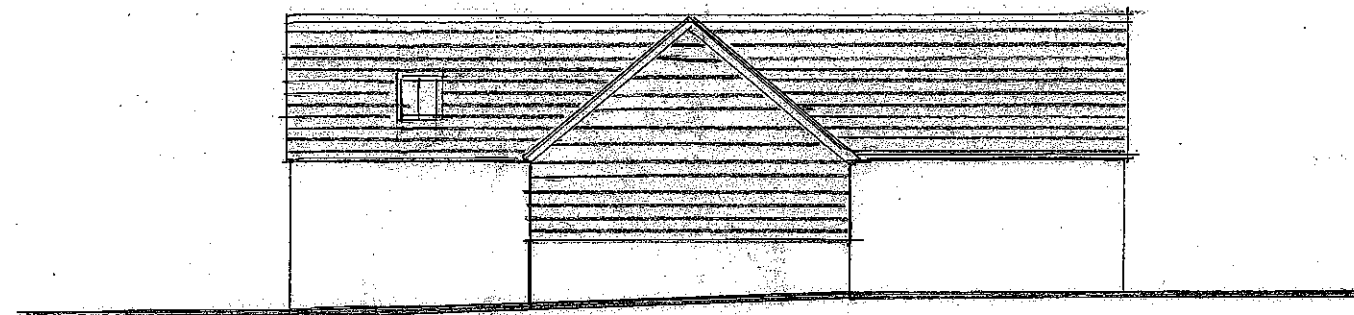


NORTH

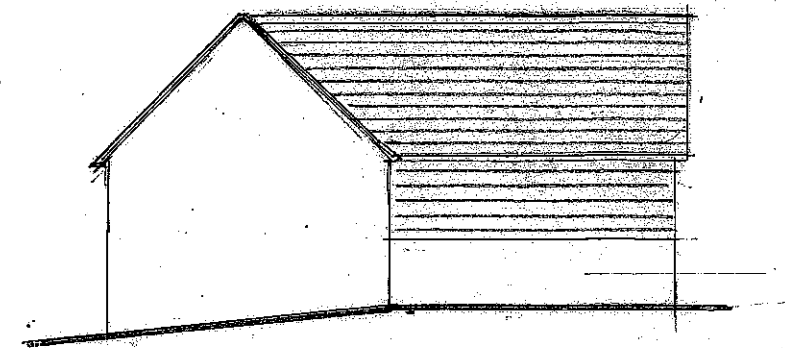


EAST

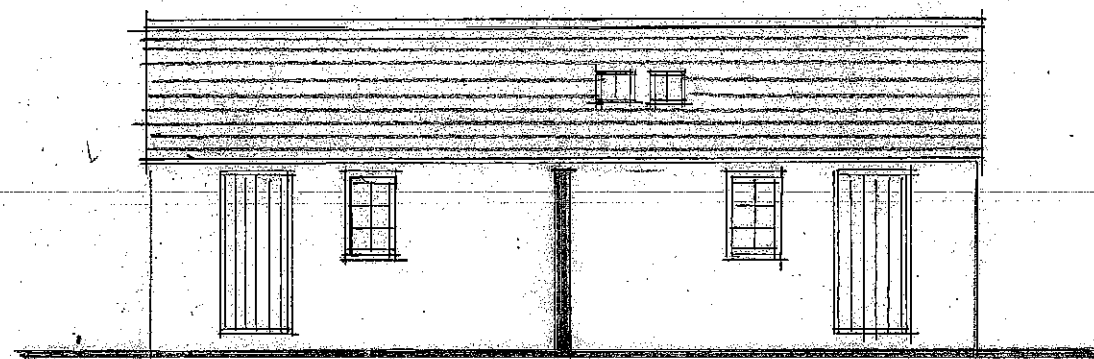

SOUTH

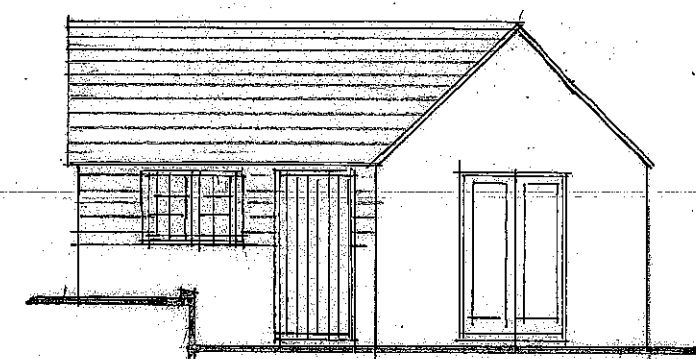

WEST

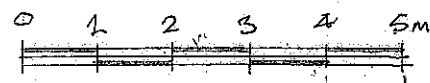

Revisions

 Edmund Wright Architect THE BARN • PRESTON ROAD GOSMERE • HERTFORDSHIRE • SG4 7QS TELEPHONE 01462 422334 EMAIL edmund@edmundwrightarchitect.co.uk PRINCIPAL - EDMUND WRIGHT, R.T.B.A.	Project HITCHWOOD COTTAGE	
	Client MRS & MRS DYNE MADDON	
	Title EXISTING OUTBUILDING	
	Scale 1:100 @ A3	Drawn by ECW
	Date JULY 2025	Drawing No. 02 363-03

DO NOT SCALE OFF THIS DRAWING

THIS DRAWING IS PROTECTED BY COPYRIGHT