

PLANNING

All dimensions to be verified on site.

Any discrepancies in printed drawings to be brought to attention of wd Harley for clarification.

All variations to construction works carried out on site to be brought to our attention prior to carrying out work.

©2018, wd Harley is the author of this document and owns the copyright to it. This document may not be reproduced in any form in whole or part without the prior written permission of wd Harley.

Drawing Revisions				
Rev	Date	Description	(OPERATIONS)	
-	-	-	-	



EXISTING NORTH/EAST FACING ELEVATION
Scale 1:50



EXISTING FRONT IMAGE
Scale NTS



EXISTING AND PROPOSED BLOCK PLAN
Scale 1:500



- NEW DOOR**
- New timber door painted white - installed into existing opening
 - Glazing changed to match the stall riser
 - Antique Brass Ironmongery




PROPOSED NORTH/EAST FACING ELEVATION
Scale 1:50


- NEW SIGN**
- New sign fitted in existing location New Colour RAL- 5010
 - E.H.CROUCH -letters : white 10mm letters on stand off locators
 - DIGNITY logo and smaller text : plot cut vinyl
 - Projection Sign 750mmx750mm



PROPOSED PROJECTION SIGN
Scale nts

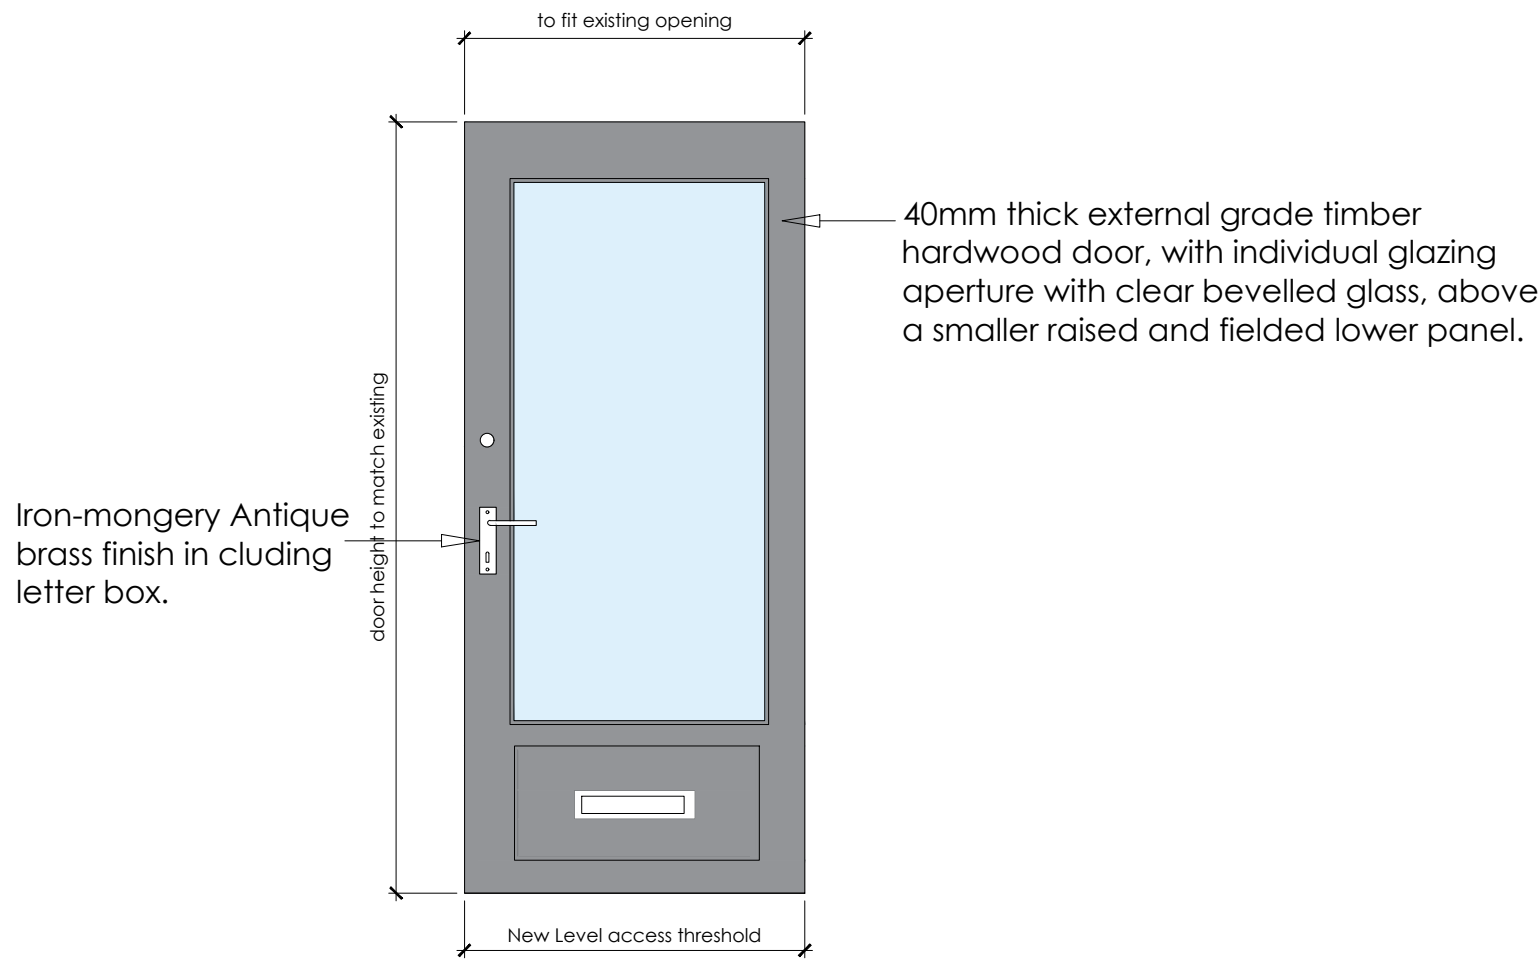

PROPOSED DOOR DETAIL
Scale 1:20

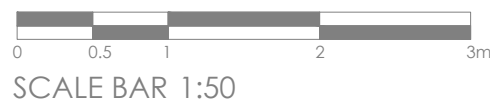

Project Title: E.H CROUCH FUNERAL DIRECTORS	
Site Address: 50 HIGH STREET, BALDOCK SG7 6BJ	
Drawing Title: EXISTING AND PROPOSED BLOCK PLAN AND ELEVATIONS	
Drawing No: DFD-44-301	Rev:
Scale: AS SPECIFIED @ A1	Drwn: DH
Date: JAN 25	Chkd: GH



01877 331708 | office@wdharley.com