


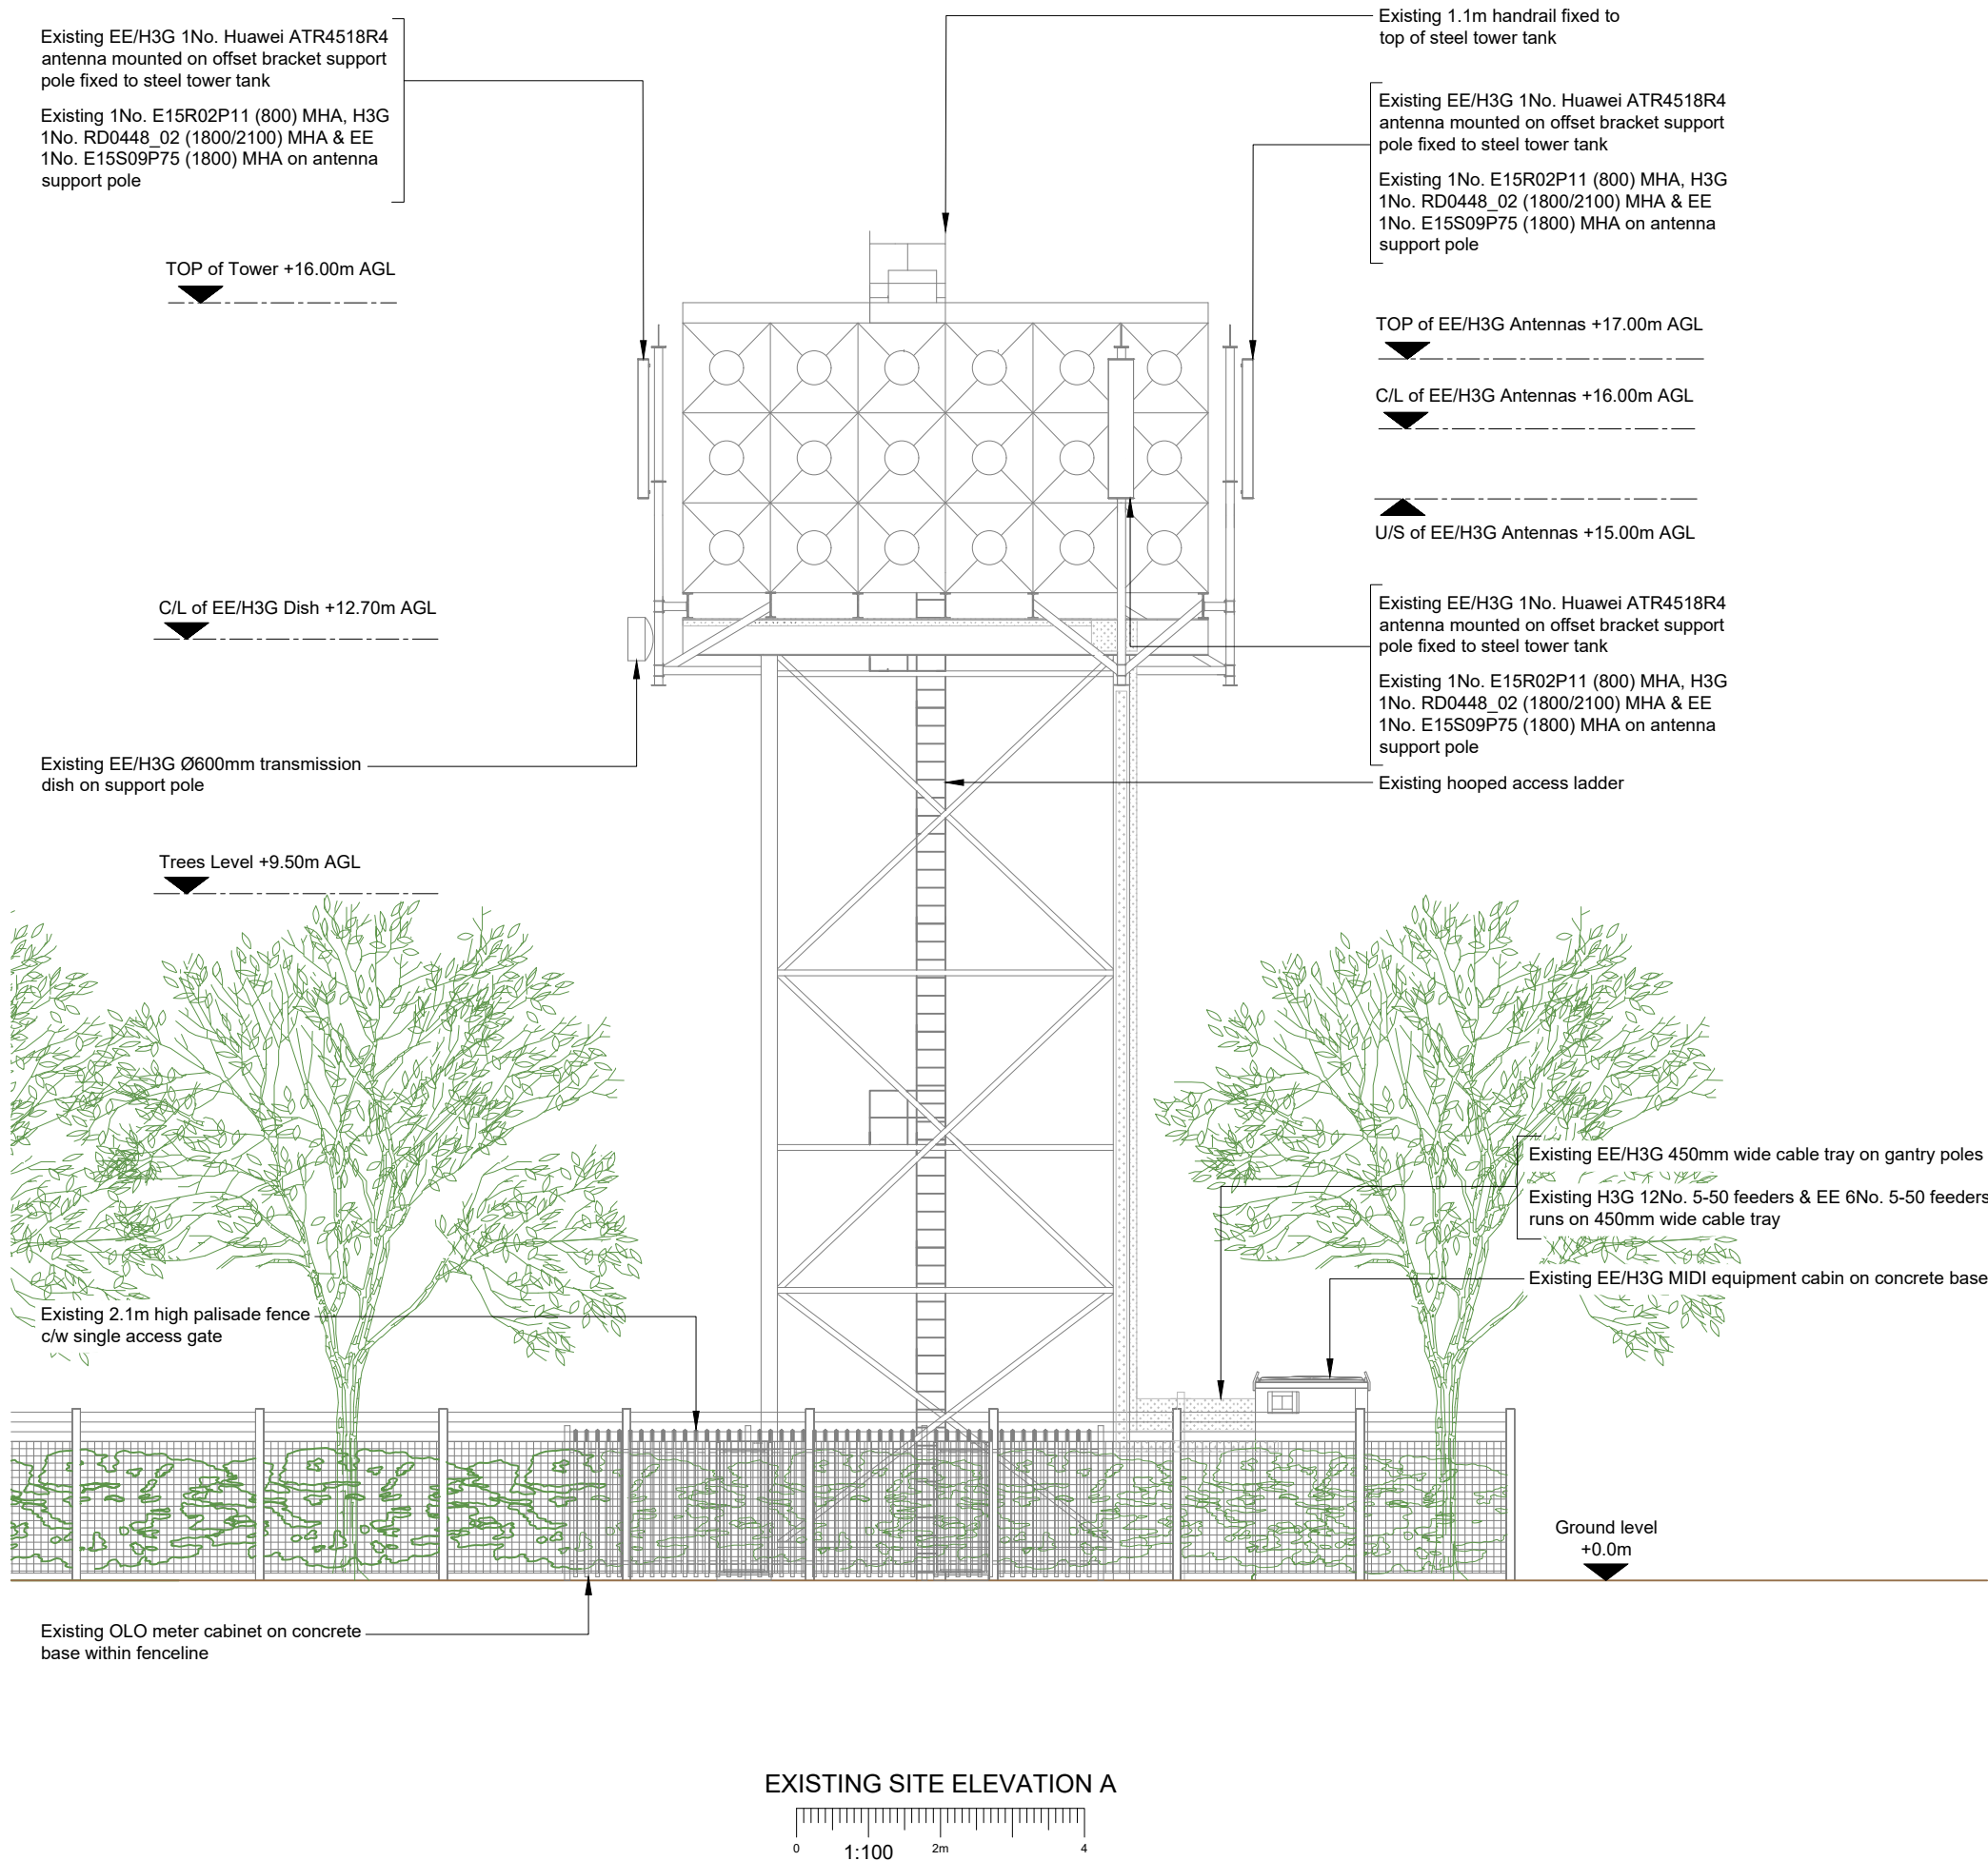

- NOTES:
1. ALL DIMENSIONS IN MM UNLESS OTHERWISE NOTED.

Master:	Project:	Purpose of Issue:	Issue:
M001	Vendor Swap	Planning	A
Date:	10/06/2025	Revision / Upgrade Description:	
Drawn:	EMF	First Issue	
Checked:	KS		
Approved:	HG		



Everything Everywhere
One Braham Street
London
E1 8EE

Tel: 020 7356 5000



UK Offices:
2 Broughton Way, Widnes, UK WA8 8YX
1 West Regent Street, Glasgow, UK G2 1RW

Tel: +353 45 901 030
Web: www.ktl.ie

Site Name:	PIRTON WATER TOWER		
Site ID:	773532		
Address:	PIRTON WATER TOWER PRIORS HILL PIRTON HITCHIN HERTFORDSHIRE SG5 3QH		
Title:	200 EXISTING SITE ELEVATION		
Project:	VENDOR SWAP		
Purpose of Issue:	GENERAL ARRANGEMENT		
EE Cell ID:	MBNL Cell ID:	H3G Cell ID:	
61052	NHE010	SG0219	
File name:			
NHE010_61052_SG0219_EE_VS_GAD_A			