



100mm

50mm

10mm

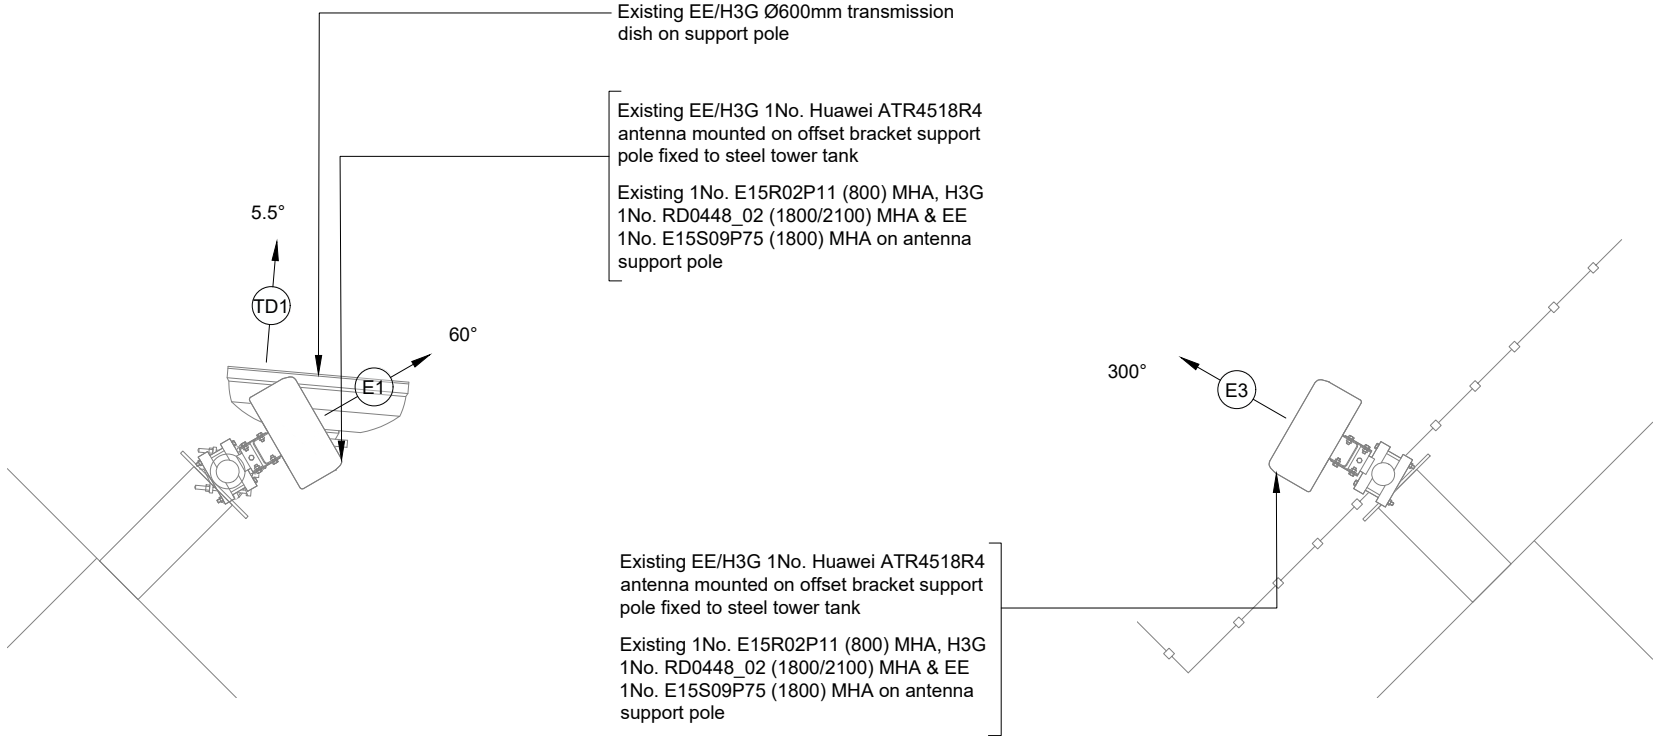

EXISTING ANTENNA & RRU PLAN

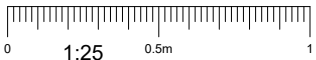

Antenna ID	Antenna Manufacturer & Type	Antenna AGL (m) TOP C/L U/S	Antenna Bearing (°)
E1	HUAWEI ATR4518R4	17.00 16.00 15.00	60°
E2	HUAWEI ATR4518R4	17.00 16.00 15.00	180°
E3	HUAWEI ATR4518R4	17.00 16.00 15.00	300°

NOTES:
1. ALL DIMENSIONS IN MM UNLESS OTHERWISE NOTED.

Master:	Project:	Purpose of Issue:	Issue:
M001	Vendor Swap	Planning	A
Date:	10/06/2025	Revision / Upgrade Description:	
Drawn:	EMF	First Issue	
Checked:	KS		
Approved:	HG		



Everything Everywhere
One Braham Street
London
E1 8EE
Tel: 020 7356 5000



UK Offices:
2 Broughton Way, Widnes, UK WA8 8YX
1 West Regent Street, Glasgow, UK G2 1RW
Tel: +353 45 901 030
Web: www.ktl.ie

Site Name:	PIRTON WATER TOWER		
Site ID:	773532		
Address:	PIRTON WATER TOWER PRIORS HILL PIRTON HITCHIN HERTFORDSHIRE SG5 3QH		
Title:	310 EXISTING ANTENNA & SUPPORT STRUCTURE PLAN		
Project:	VENDOR SWAP		
Purpose of Issue:	GENERAL ARRANGEMENT		
EE Cell ID:	61052	MBNL Cell ID:	NHE010
		H3G Cell ID:	SG0219
File name:	NHE010_61052_SG0219_EE_VS_GAD_A		