



	Proposed Config / Carriers	Proposed Mimo Config
Sector A	18\18\21\80\70	18\21 @4x4; 70\80 @2x2
Sector B	18\18\21\80\70	18\21 @4x4; 70\80 @2x2
Sector C	18\18\21\80\70	18\21 @4x4; 70\80 @2x2

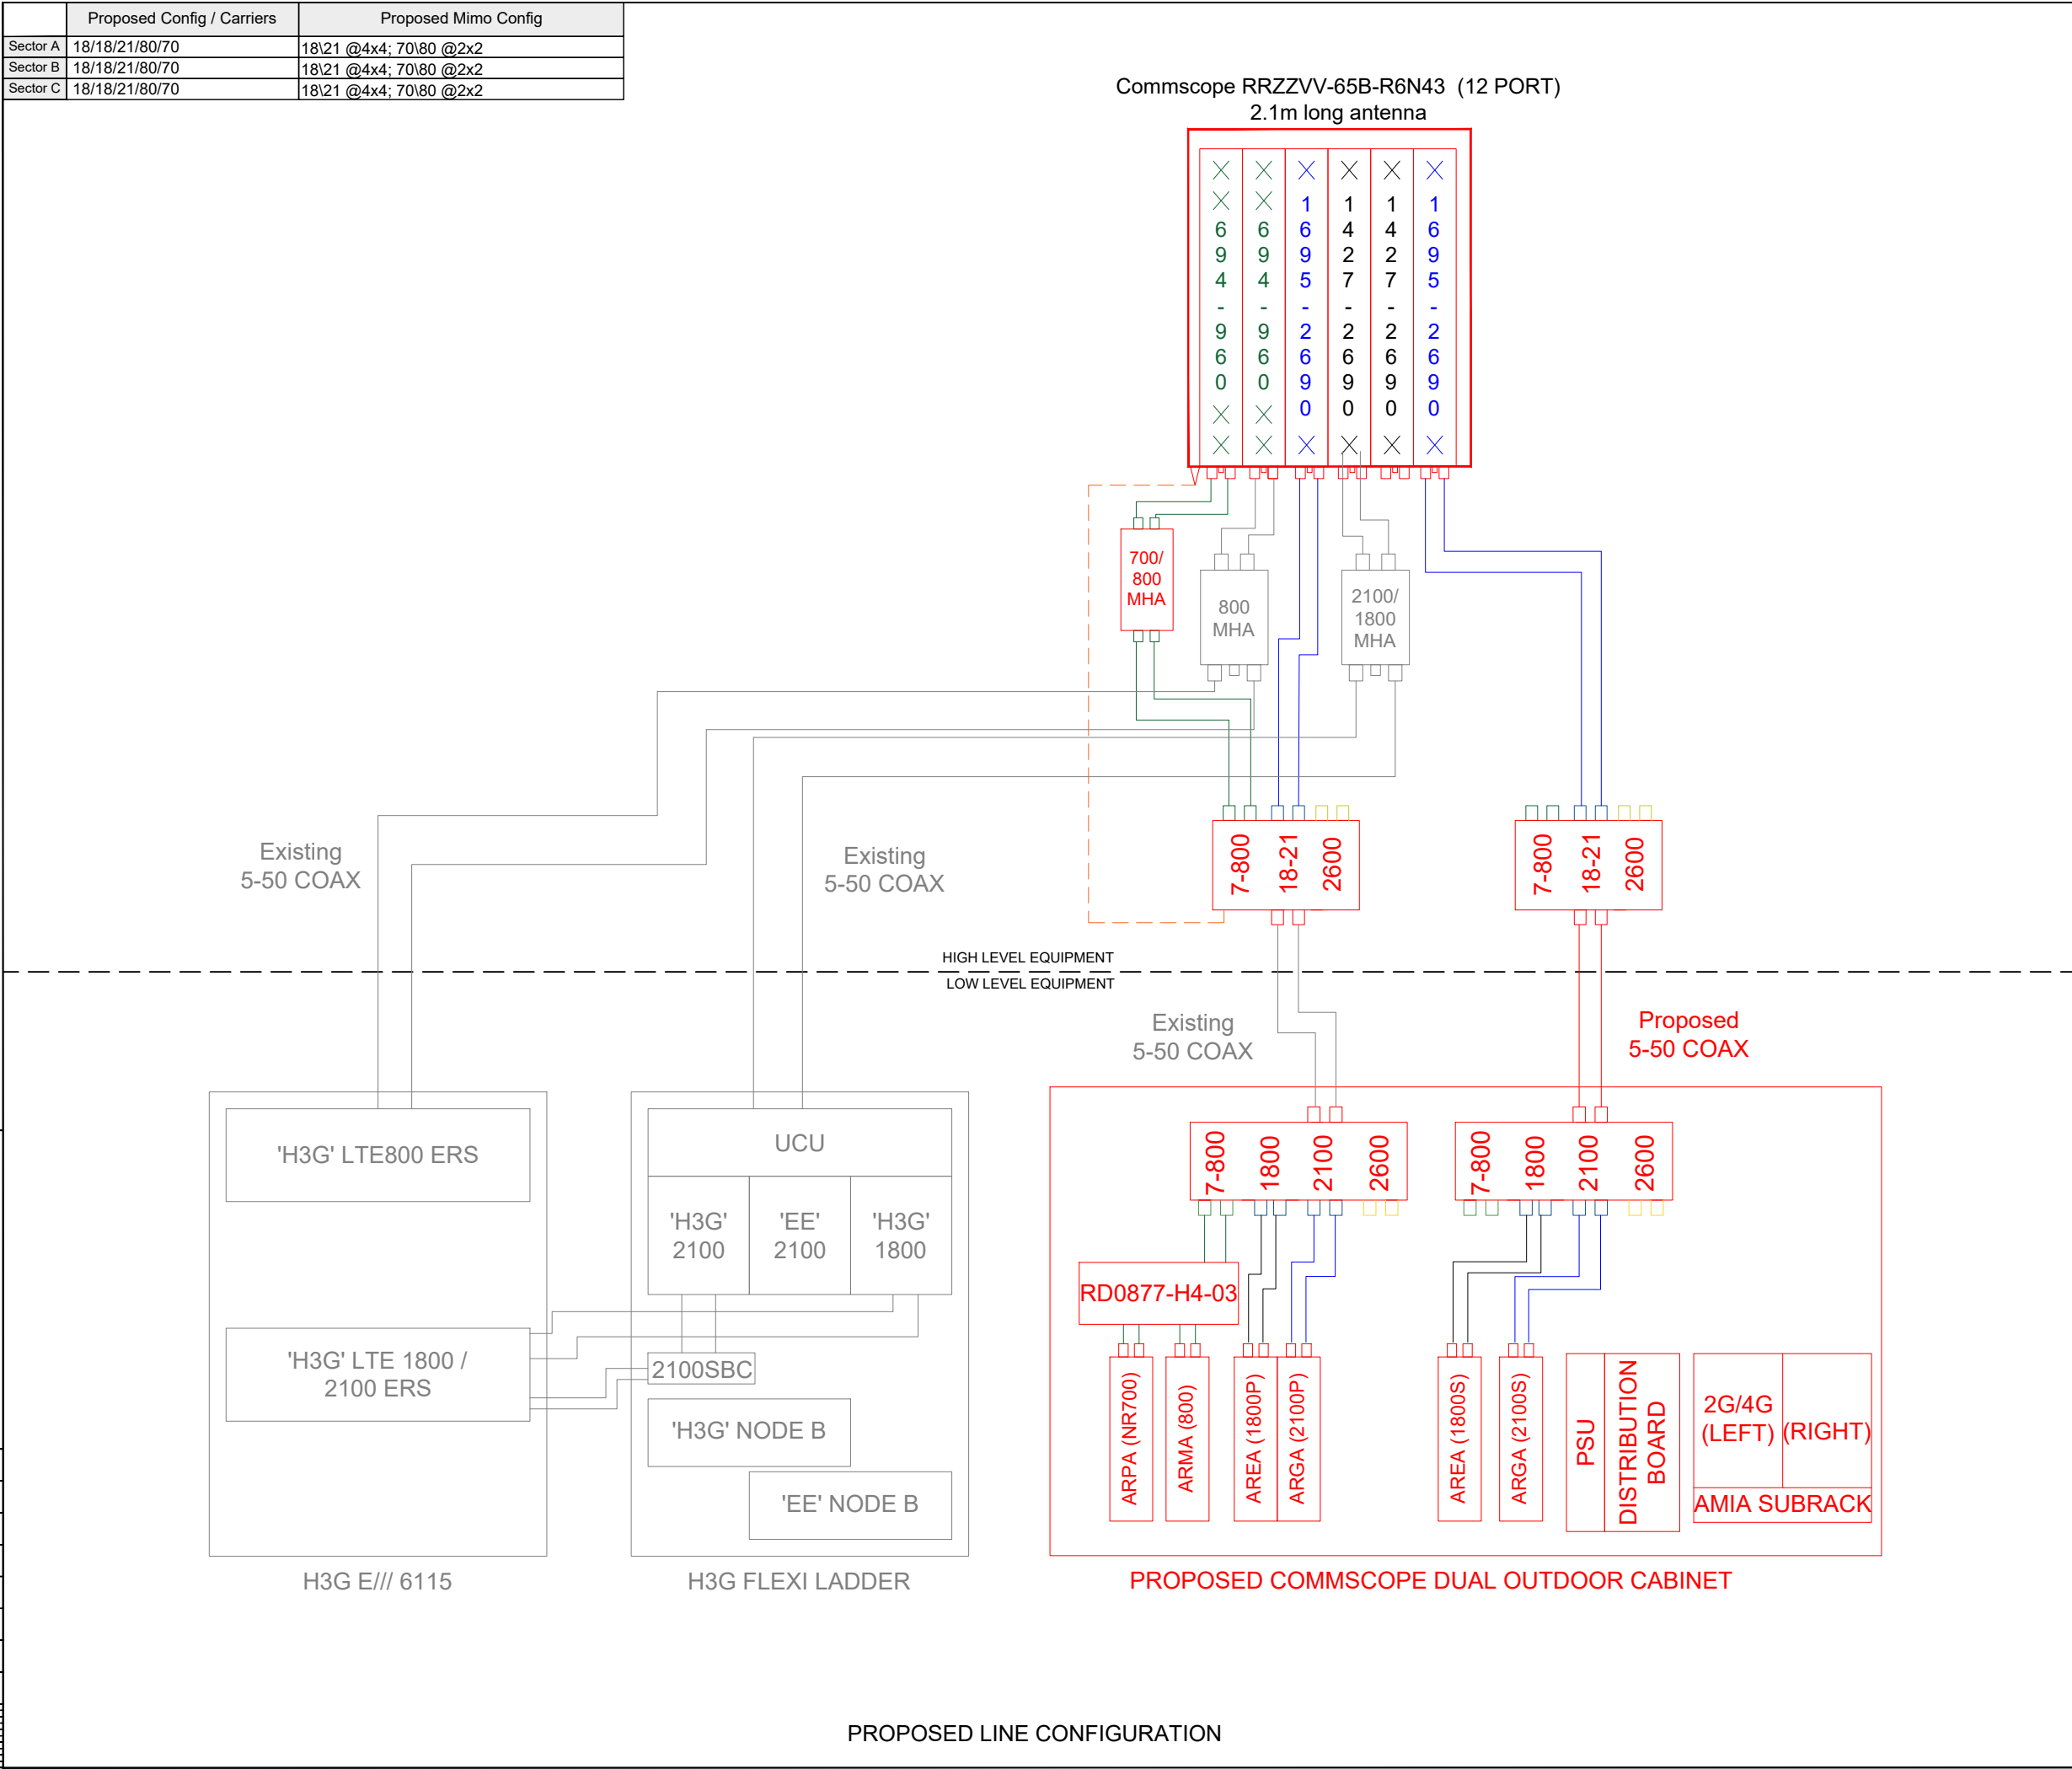

Key

Description	Line Style
Proposed 700/800	—
Proposed 1400	—
Proposed 1800-2100	—
Proposed 2300-2600	—
Proposed 3400-3600	—
Existing Feeders, Jumpers, Equipment	—
Proposed Feeders & Equipment	—
Proposed Power Cables	—
Proposed Single Mode Fibre	—
Proposed Multimode Fibre / Hybrid Trunking	—
RET Cables	—

Master: M001	Project: Vendor Swap	Purpose of Issue: Planning	Issue: A
Date: 10/06/2025	Revision / Upgrade Description: First Issue		
Drawn: EMF			
Checked: KS			
Approved: HG			

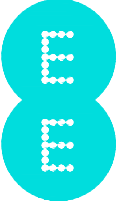

Everything Everywhere
One Braham Street
London
E1 8EE
Tel: 020 7356 5000



UK Offices:
2 Broughton Way, Widnes, UK WA8 8YX
1 West Regent Street, Glasgow, UK G2 1RW
Tel: +353 45 901 030
Web: www.ktl.ie

Site Name: PIRTON WATER TOWER

Site ID: 773532

Address: PIRTON WATER TOWER
PRIORS HILL
PIRTON HITCHIN
HERTFORDSHIRE
SG5 3QH

Title: 335 PROPOSED LINE CONFIGURATION

Project: VENDOR SWAP

Purpose of Issue: GENERAL ARRANGEMENT

EE Cell ID: 61052	MBNL Cell ID: NHE010	H3G Cell ID: SG0219
-------------------	----------------------	---------------------

File name: NHE010_61052_SG0219_EE_VS_GAD_A