
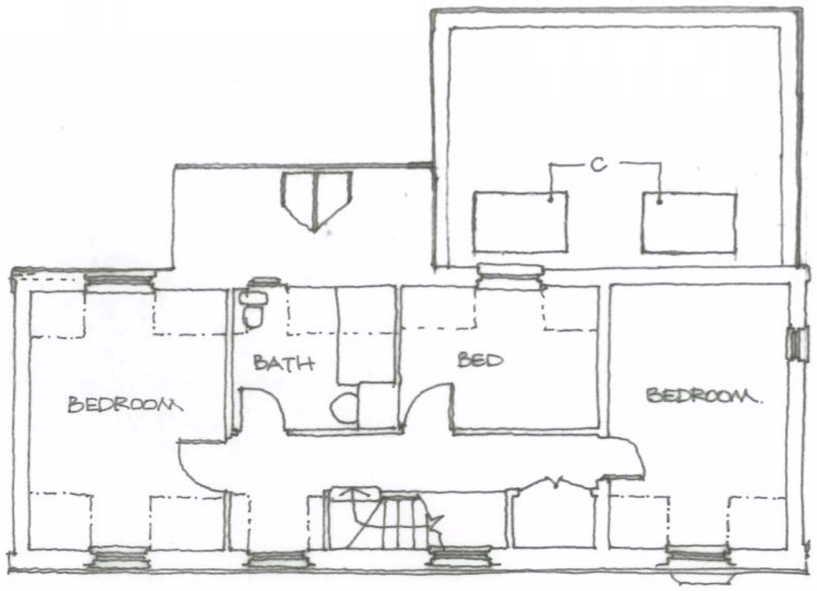


FIRST FLOOR / ROOF PLAN.

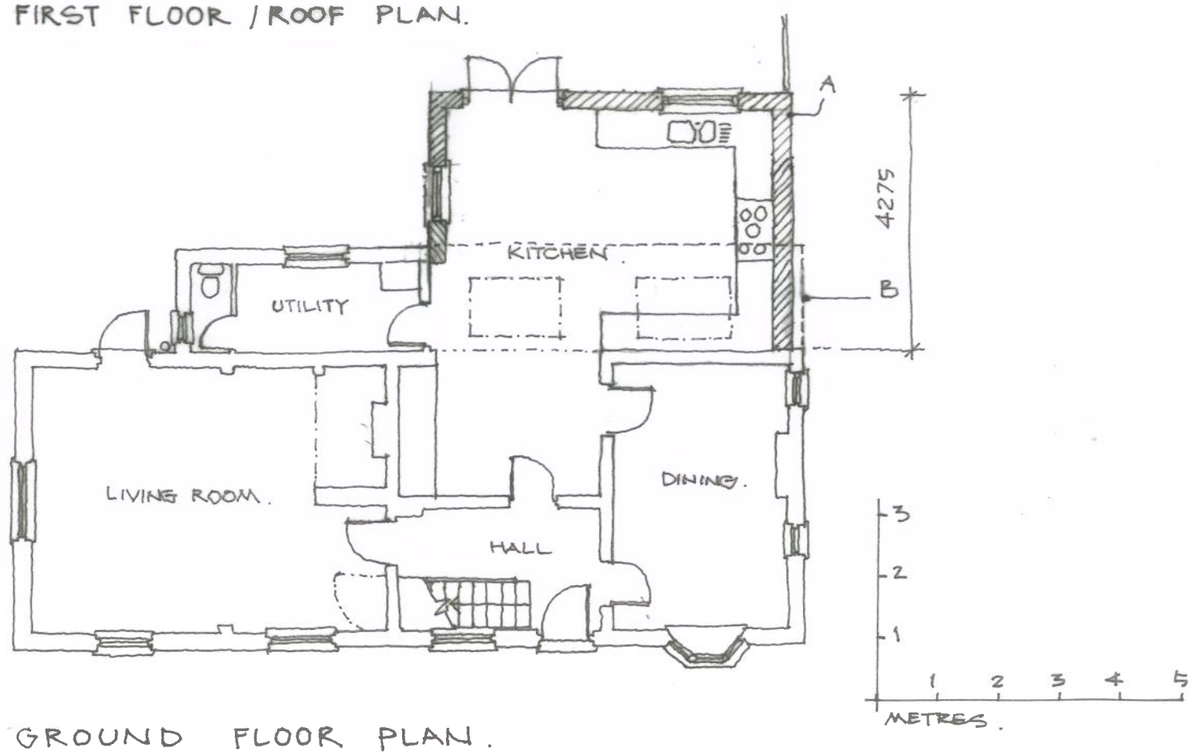

GROUND FLOOR PLAN.

NOTES

A Proposed kitchen extension.

B Outline of existing extension demolished.

C Flat rooflights.

Rev	Date
B Extension brought back next to existing.	18.07.18
A Rooflights amended.	16.07.18

Project Proposed Kitchen Extension to
SPINDLE COTTAGE
HITCHIN ROAD
PRESTON
HERTS, SG4 7TZ

Client

Title **PLANS - PROPOSED**

Scale 1: 100 at A3 Date Mar 18

Drawn AD

Drawing No. **18.09 : 04** Rev B

AT4 Architects Ltd
THE BARN THE WHITE HOUSE
PRESTON ROAD GOSMORE
HERTFORDSHIRE SG4 7QS


TELEPHONE
(01462) 422334/441593

EMAIL office@at4architects.co.uk
WEB SITE www.at4architects.co.uk


DIRECTOR EDMUND WRIGHT, R.I.B.A




FRONT ELEVATION

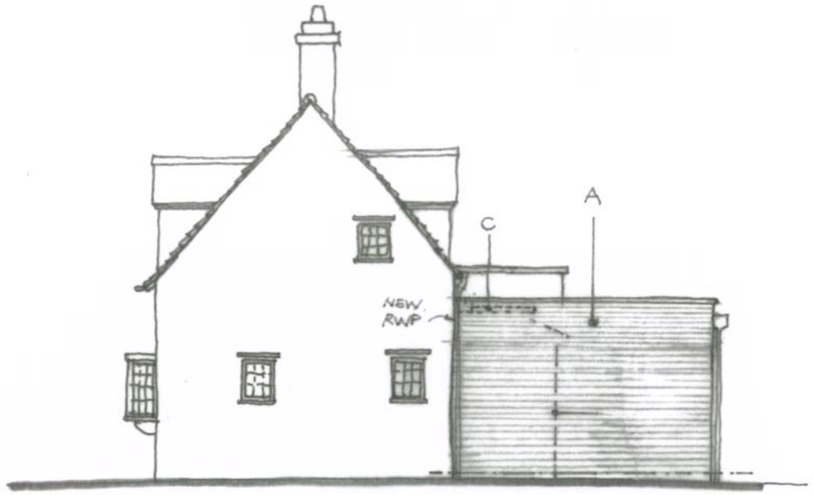


SIDE (NORTH) ELEVATION

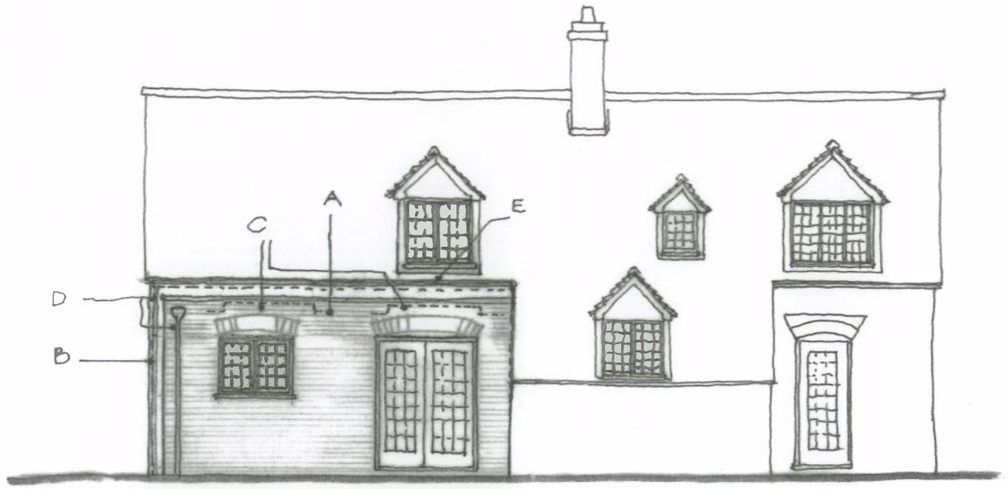

REAR ELEVATION

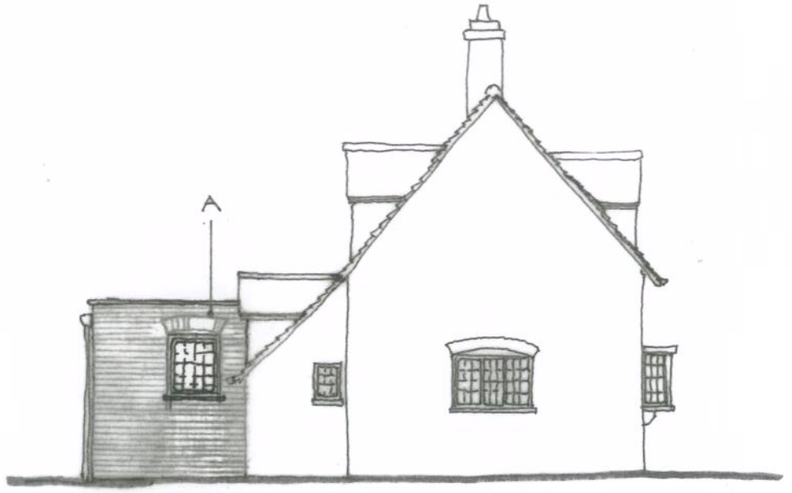

SIDE (SOUTH) ELEVATION.

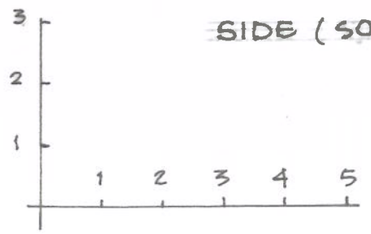

NOTES

A Proposed kitchen extension in cream painted brickwork to match existing with lead capping to parapet.

B Outline of existing extension demolished.

C Flat rooflights behind parapet.

D New black rwp with c.i. hopper to new extension.

E Continue fascia below dormer as other end and fix gutter.

Materials

Walls	Painted brick
Roof	Sarnafil or similar with lead capping
Windows	Flush sashes, single glazed. White painted with leaded lights.

Rev	Date
B Extension brought back next to existing and not cutting in.Side door changed to window. Arches added.	18.07.18
A Lead fascia deleted. Rooflights amended to flat. Fascia continued below dormer.	16.07.18

Project Proposed Kitchen Extension to
SPINDLE COTTAGE
HITCHIN ROAD
PRESTON
HERTS, SG4 7TZ

Client

Title **ELEVATIONS - PROPOSED**

Scale 1: 100 at A3 Date Mar 18

Drawn AD

Drawing No. **18.09 : 05** Rev B

AT4 Architects Ltd
THE BARN THE WHITE HOUSE
PRESTON ROAD GOSMORE
HERTFORDSHIRE SG4 7QS

TELEPHONE
(01462) 422334/441593

EMAIL office@at4architects.co.uk
WEB SITE www.at4architects.co.uk

DIRECTOR EDMUND WRIGHT, R.I.B.A