
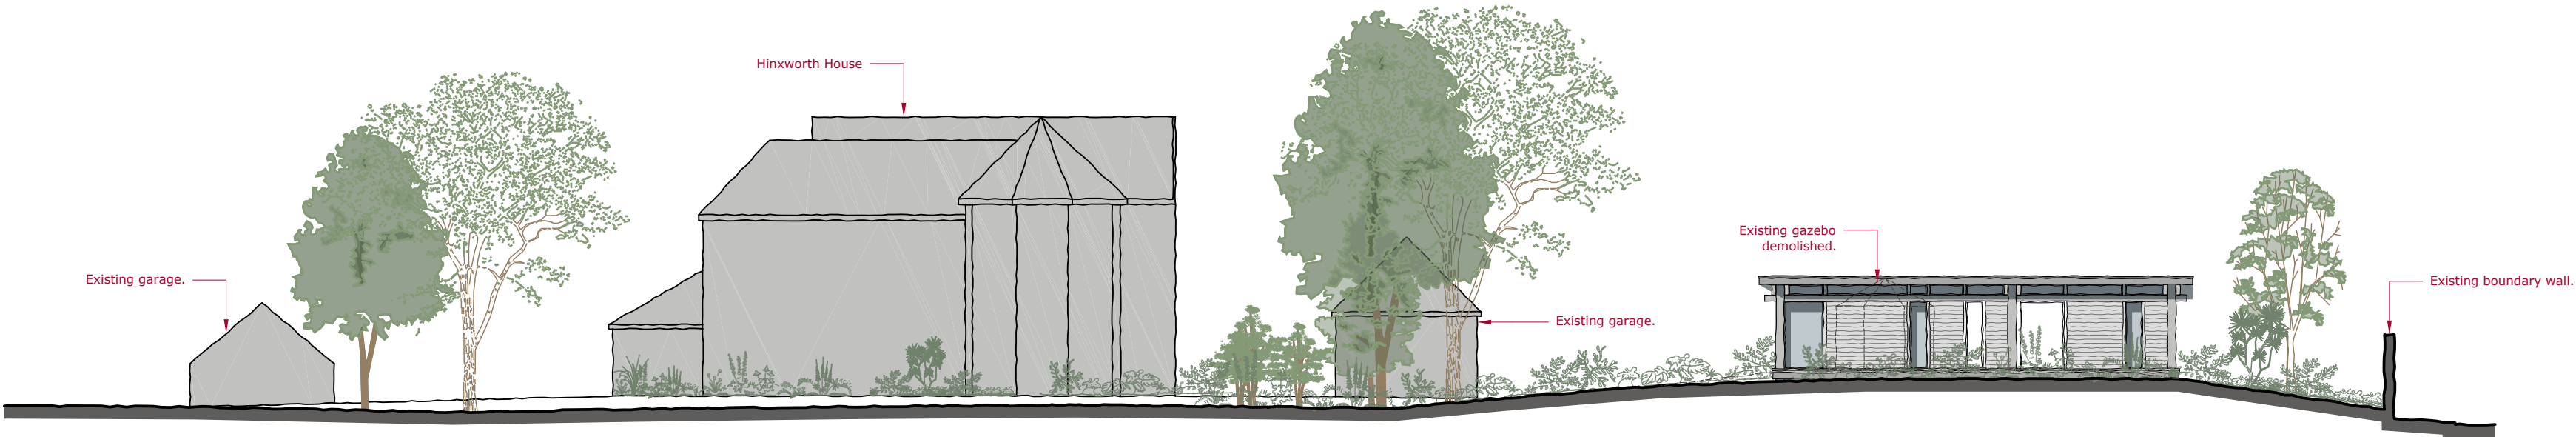
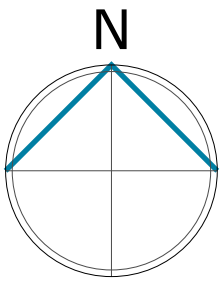


This drawing is a print and must not be scaled from. Use only noted dimensions and check all measurements on site before proceeding with the works. Any queries regarding areas, levels or dimensions must be referred back to BBR Design Services Ltd. All dimensions of existing buildings to be verified on site.


This drawing is the copyright of BBR Design Services Ltd and shall not be in any way used or reproduced without their prior written consent.

All design and construction is to be in accordance with the Construction Design and Management (CDM) Regulations 2015, and HSE guidance.

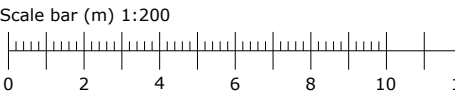


Proposed Site Section AA

Scale 1:200

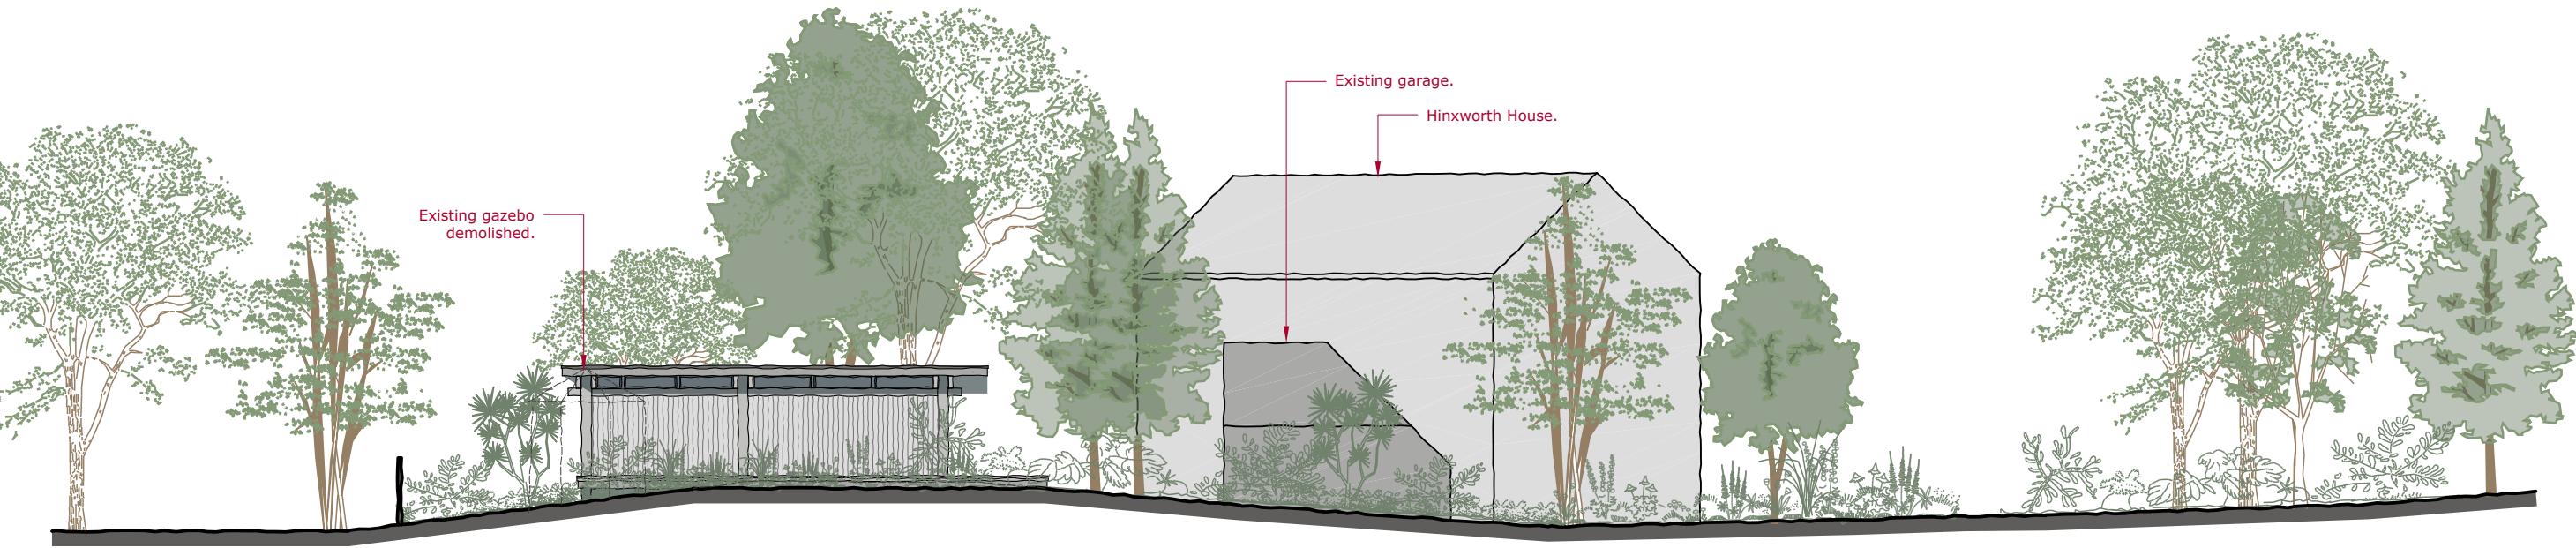

Proposed Site Section BB

Scale 1:200

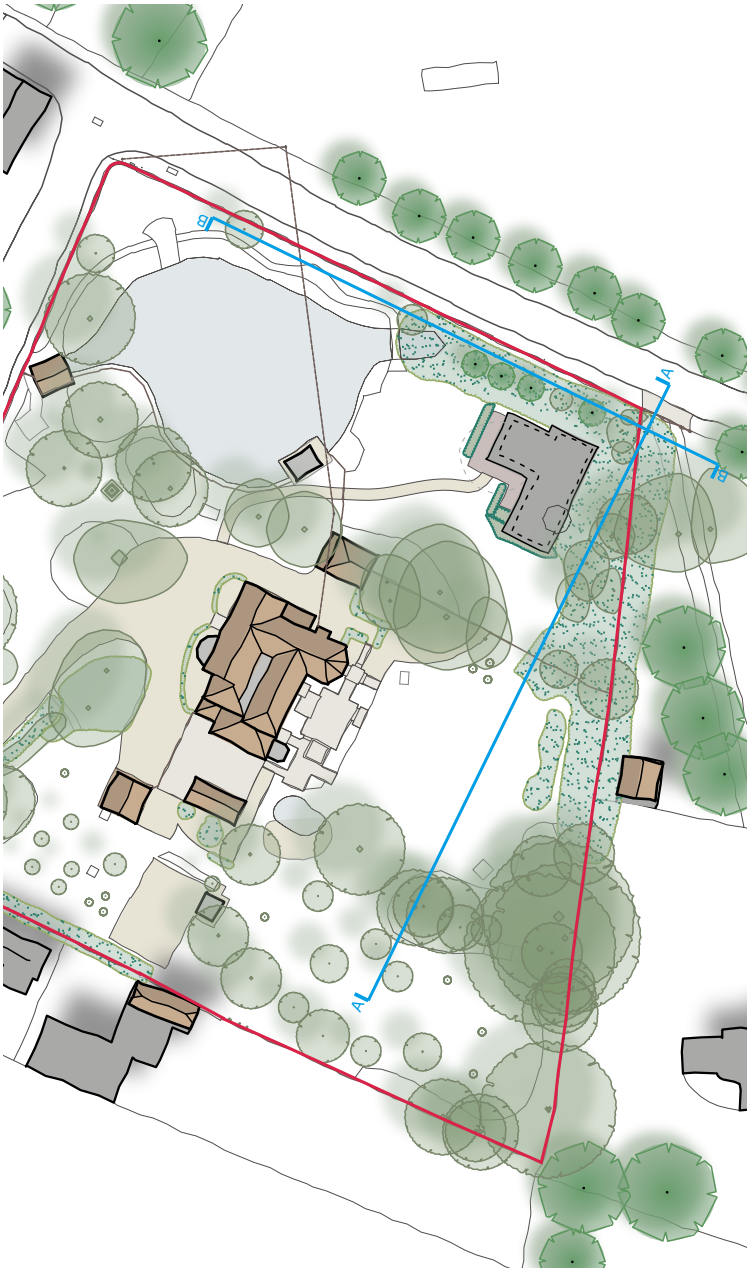

Site Section Location Plan

Scale 1:1000

|      |            |                    |     |
|------|------------|--------------------|-----|
| B    | 17/03/2023 | Updated footprint. | rda |
| A    | 28/11/2022 | PFL reduced.       | rda |
| Rev: | Date:      | Note:              | By: |

FOR PLANNING



01462 420800 | 01799 530097  
info@bbr-design.co.uk  
www.bbr-design.co.uk



Contract:  
Hinxworth House  
New Inn Road  
Hinxworth, Baldock  
Hertfordshire, SG7 5HG  
Drawing Title:  
Proposed Site Sections

|         |               |
|---------|---------------|
| Scale:  | Drawn/check:  |
| 1:200   | rda           |
| @ A2    |               |
| Job No: | Date:         |
| 21123   | November 2022 |

|                   |           |
|-------------------|-----------|
| Drawing No:       | Revision: |
| PL24              | B         |
| © BBR Design 2023 |           |