
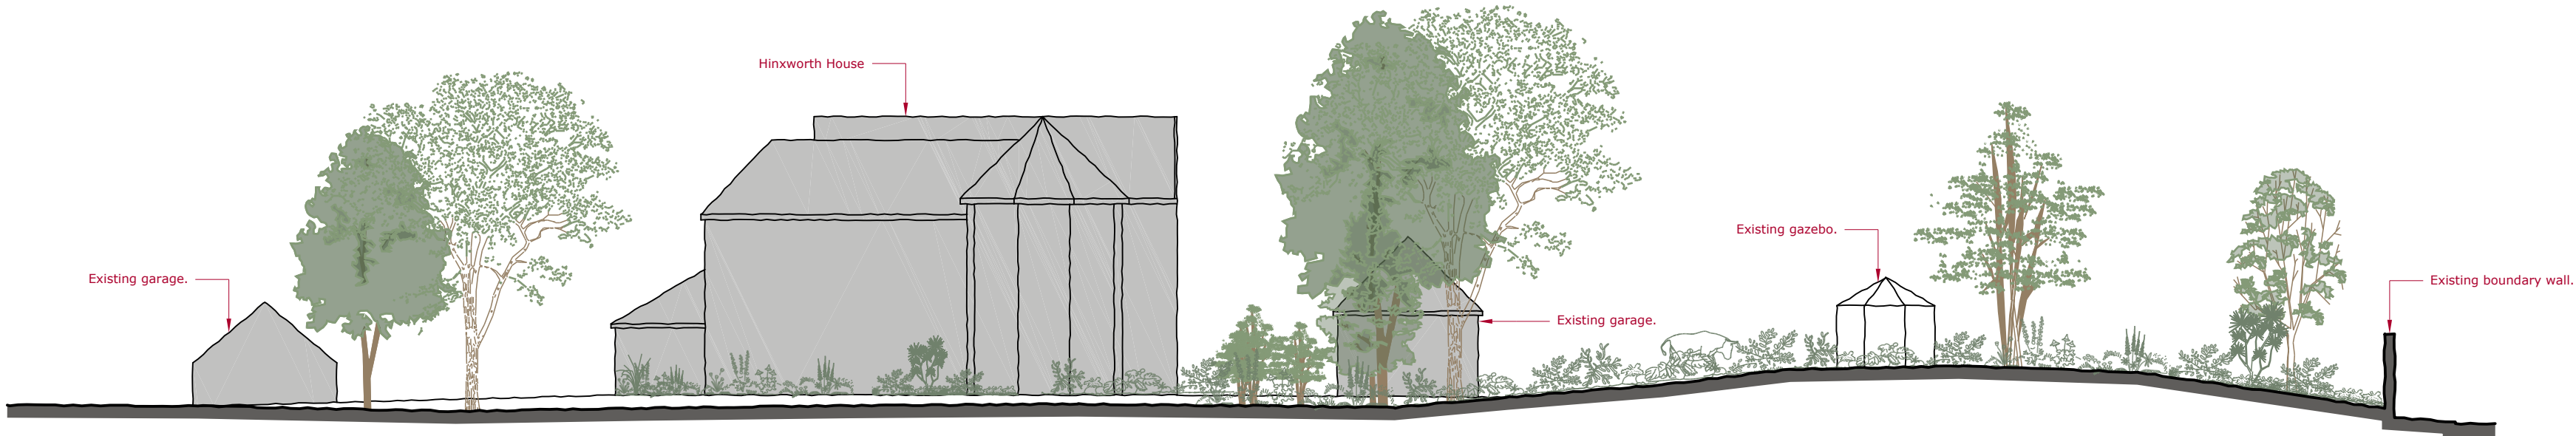
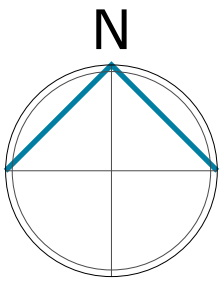


This drawing is a print and must not be scaled from. Use only noted dimensions and check all measurements on site before proceeding with the works. Any queries regarding areas, levels or dimensions must be referred back to BBR Design Services Ltd. All dimensions of existing buildings to be verified on site.


This drawing is the copyright of BBR Design Services Ltd and shall not be in any way used or reproduced without their prior written consent.

All design and construction is to be in accordance with the Construction Design and Management (CDM) Regulations 2015, and HSE guidance.

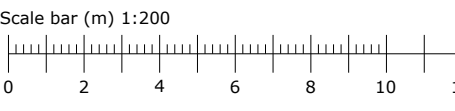

Existing Site Section AA

Scale 1:200

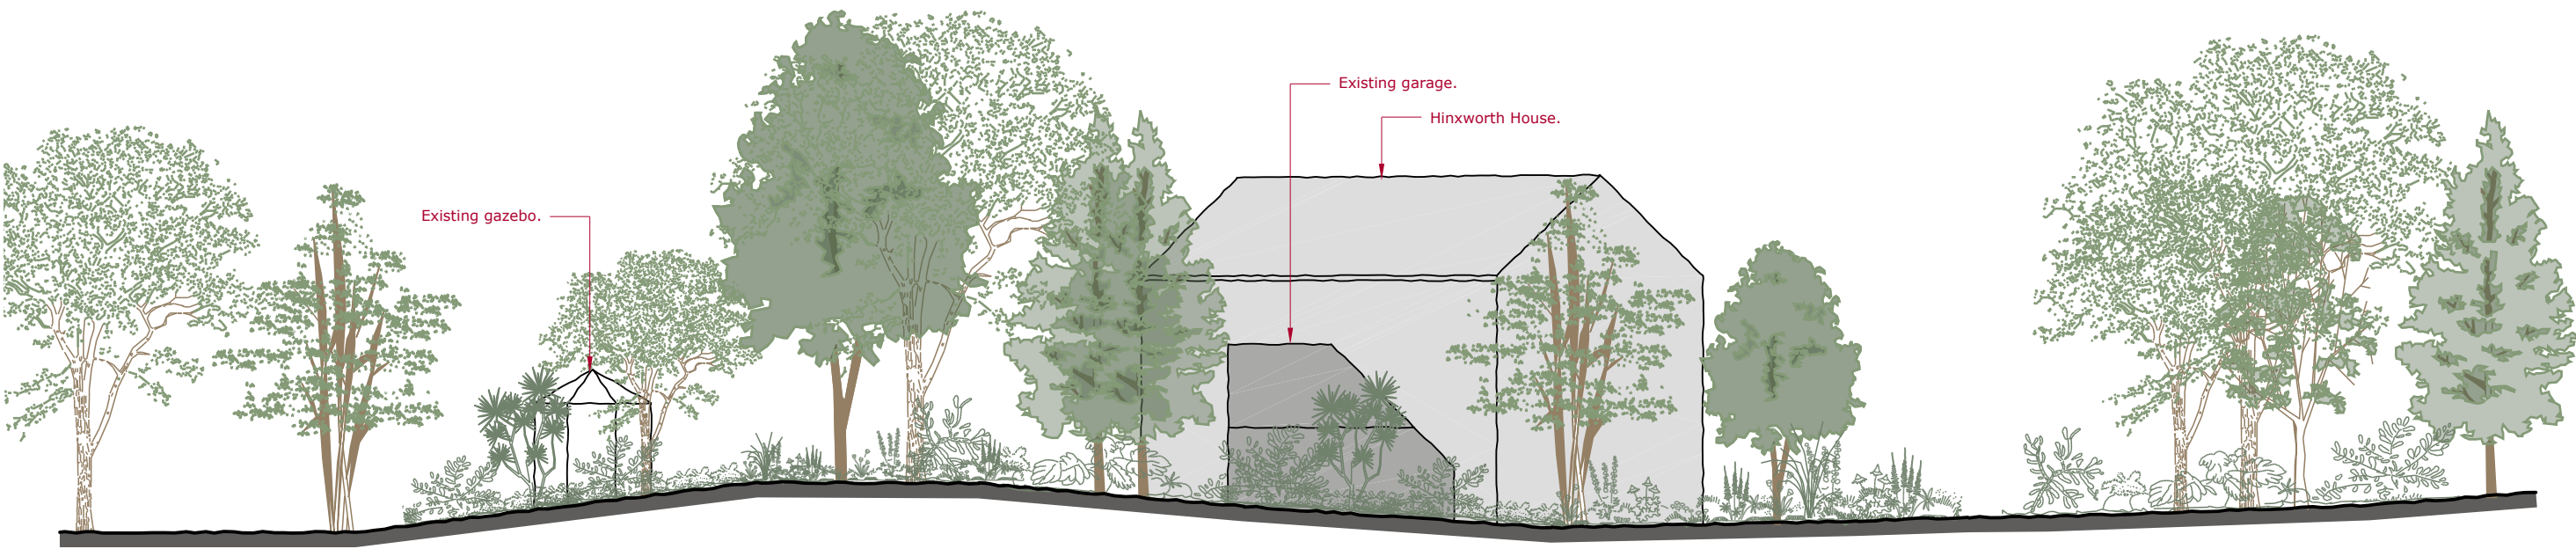

Existing Site Section BB

Scale 1:200



Site Section Location Plan

Scale 1:1000

Rev: Date: Note: By:

FOR PLANNING



01462 420800 | 01799 530097
info@bbr-design.co.uk
www.bbr-design.co.uk



Contract:
Hinxworth House
New Inn Road
Hinxworth, Baldock
Hertfordshire, SG7 5HG
Drawing Title:
Existing Site Sections

Scale: 1:200 @ A2
Job No: 21123
Date: November 2022
Drawn/check: rda

Drawing No: PL14
Revision: -
© BBR Design 2021