




Proposed Ground Floor Plan 1:50

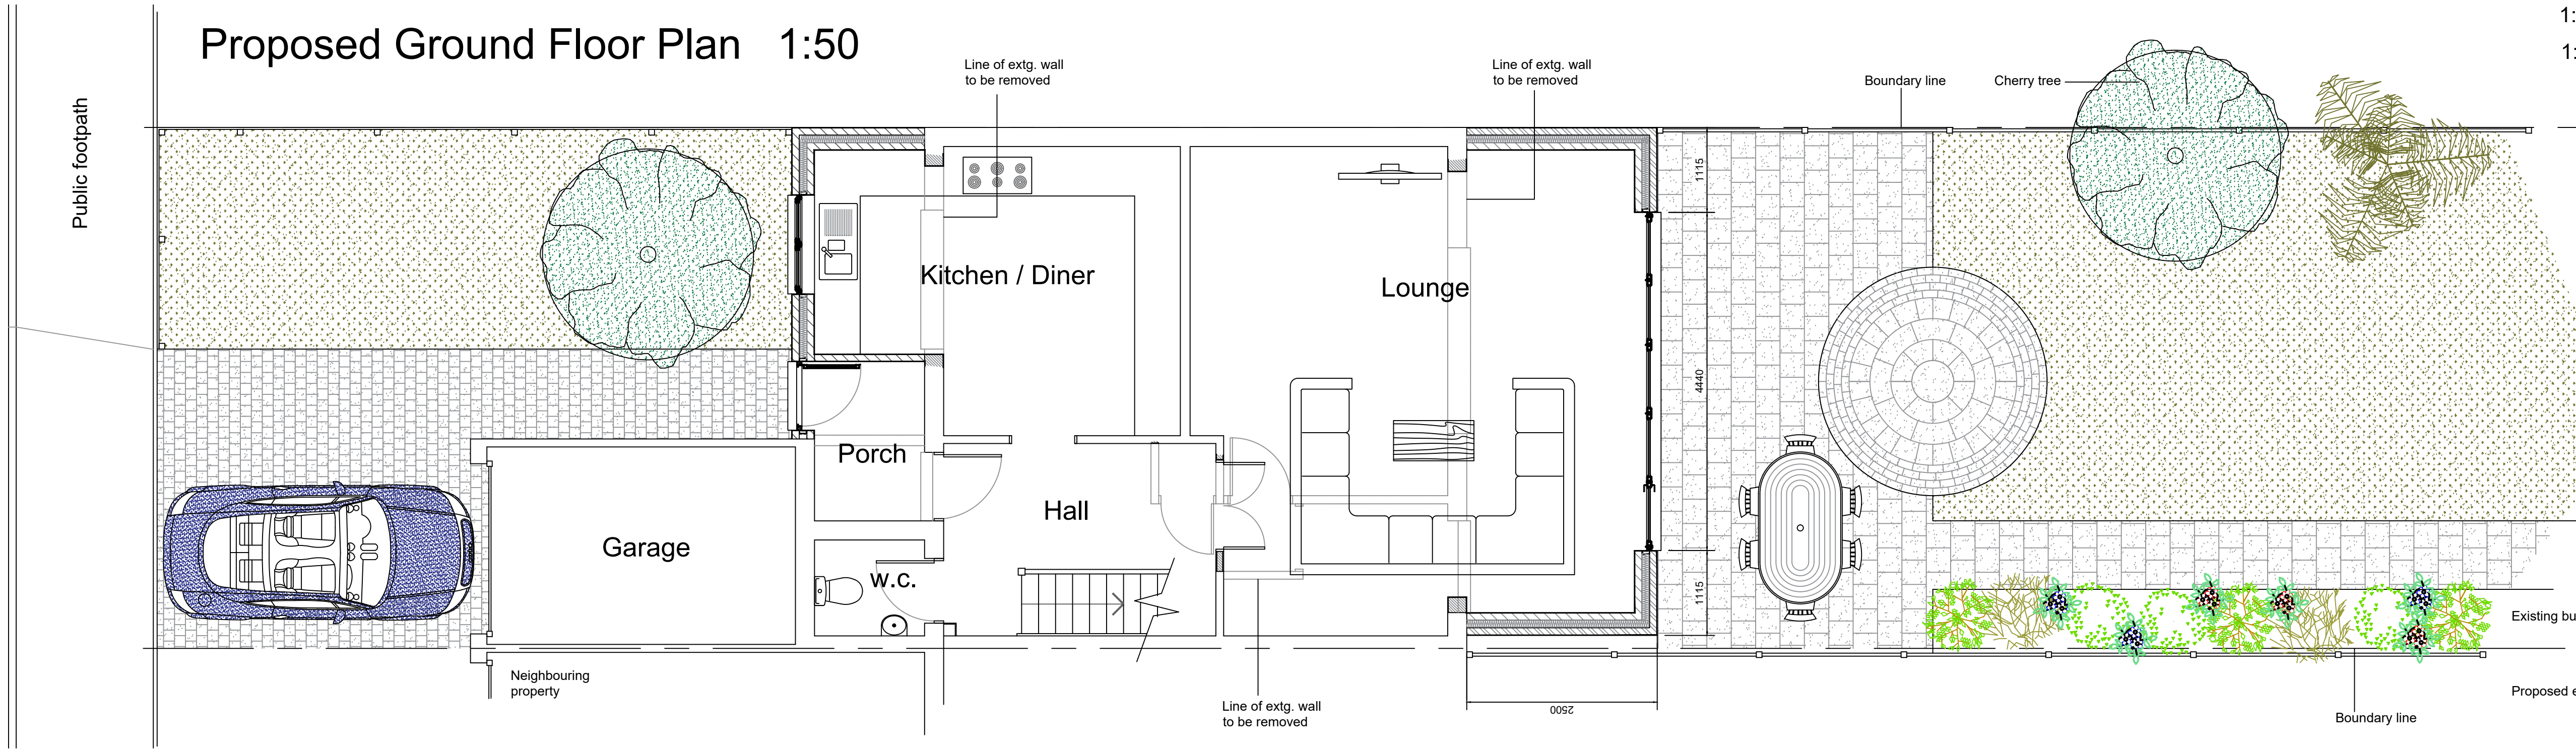


1:100 Scale Bar
1:50 Scale Bar

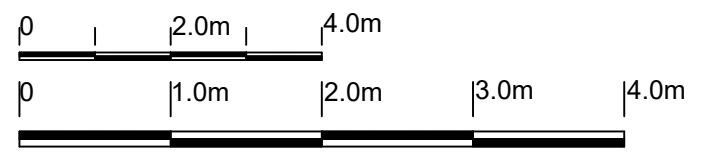


Proposed Roof / Site Plan 1:100

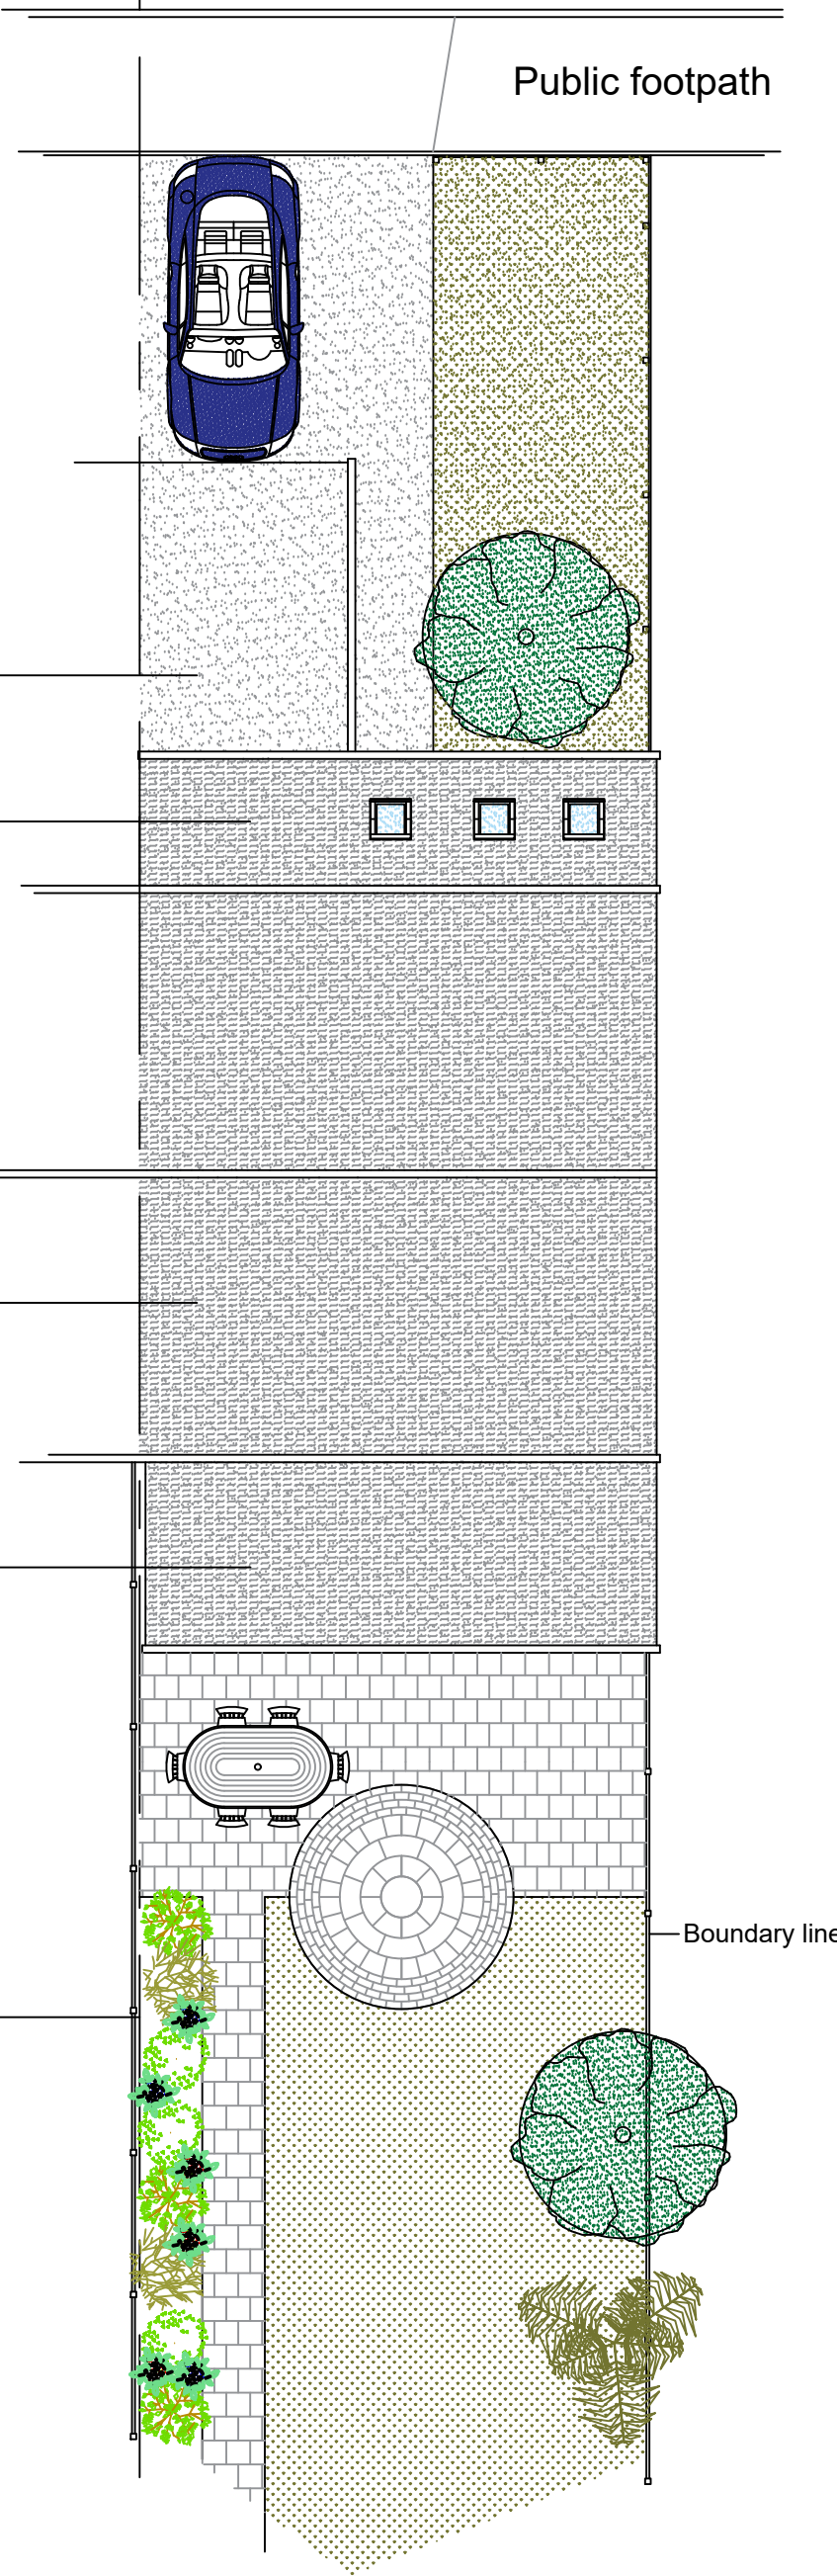


Proposed Elevations 1:100

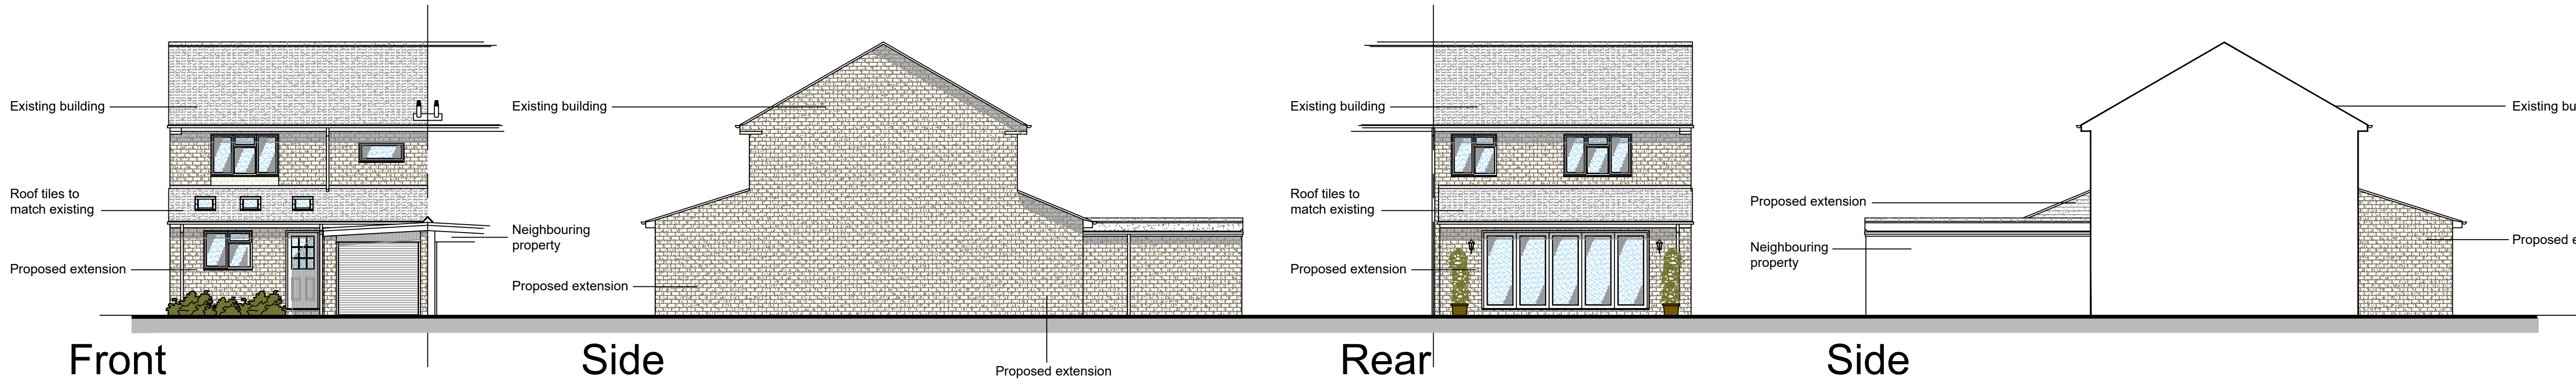


Existing Elevations 1:100

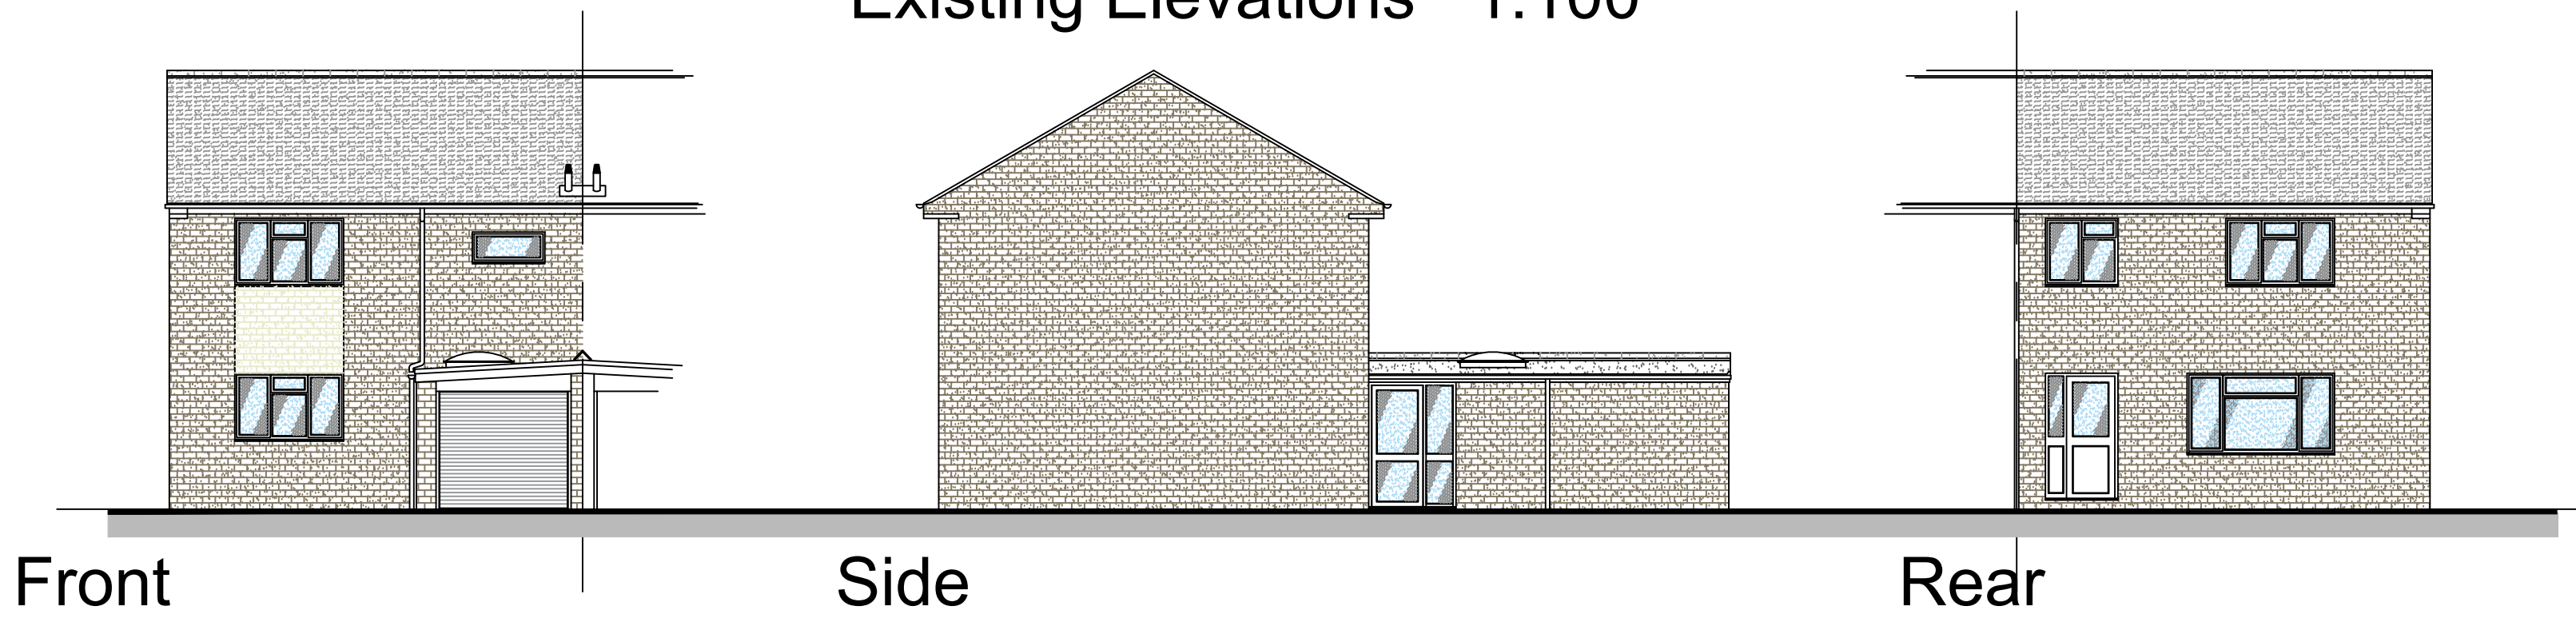

Existing Ground Floor Plan 1:100

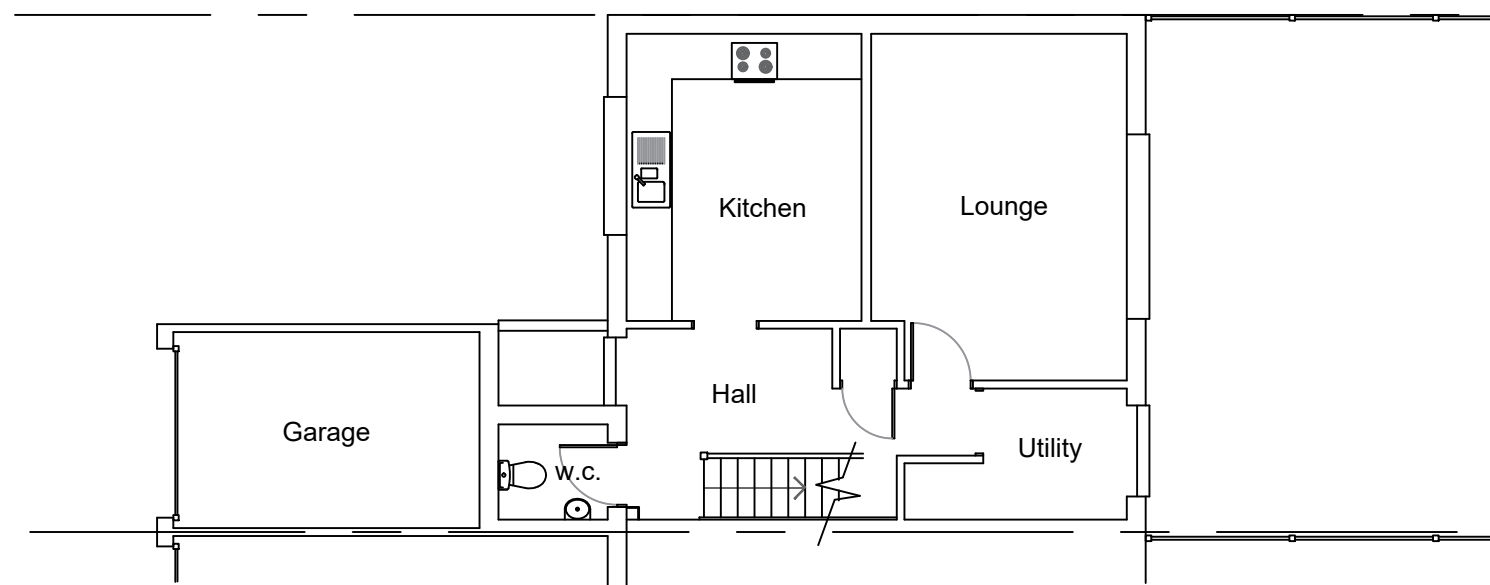

Existing Roof / Site Plan 1:100

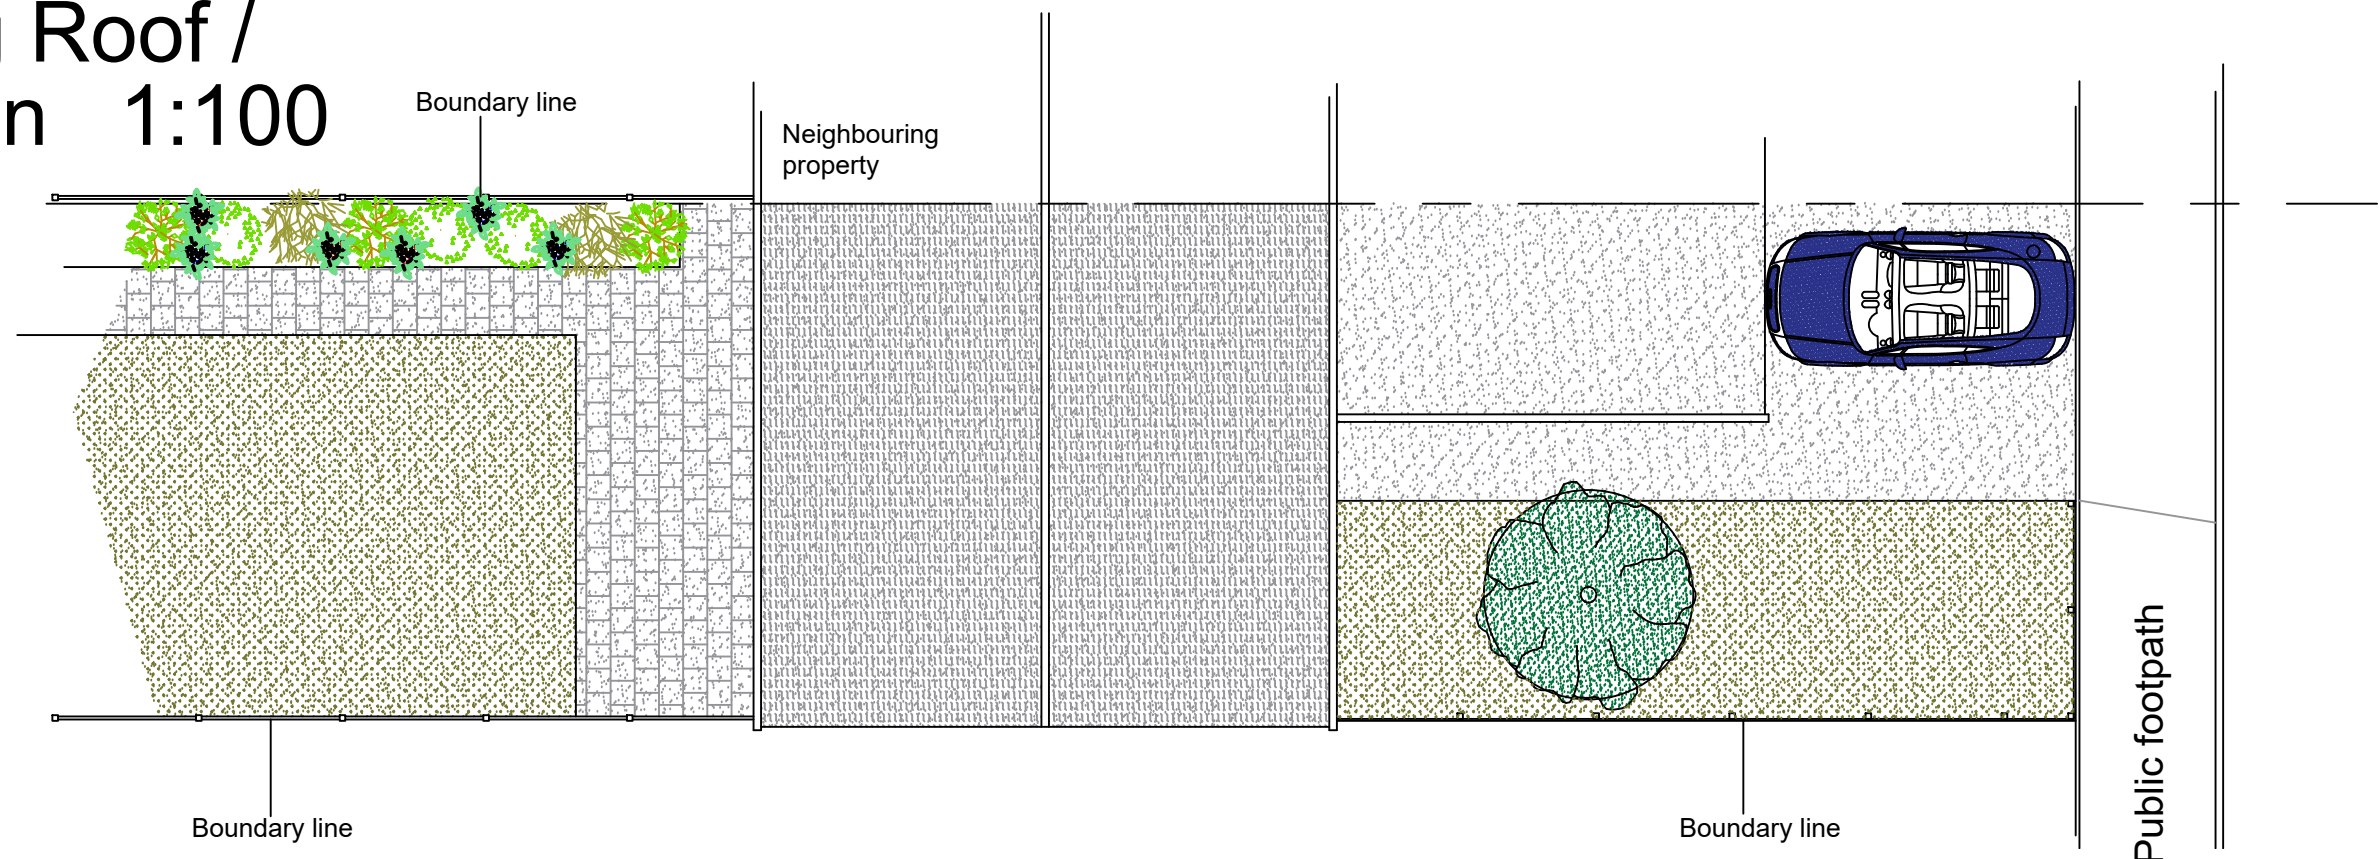

Architech Limited
Architectural and Building Consultants
Tel. 01462 634293 / 07768 123899

Project
71 Townley, Letchworth Garden City, Hertfordshire

Title
Proposed Single Storey Front and Rear Extensions

Date June 2025 **Scale** 1:50 1:100 **Status** Planning

2025 / 24 / 01 **A1**

© THIS DRAWING IS COPYRIGHT