

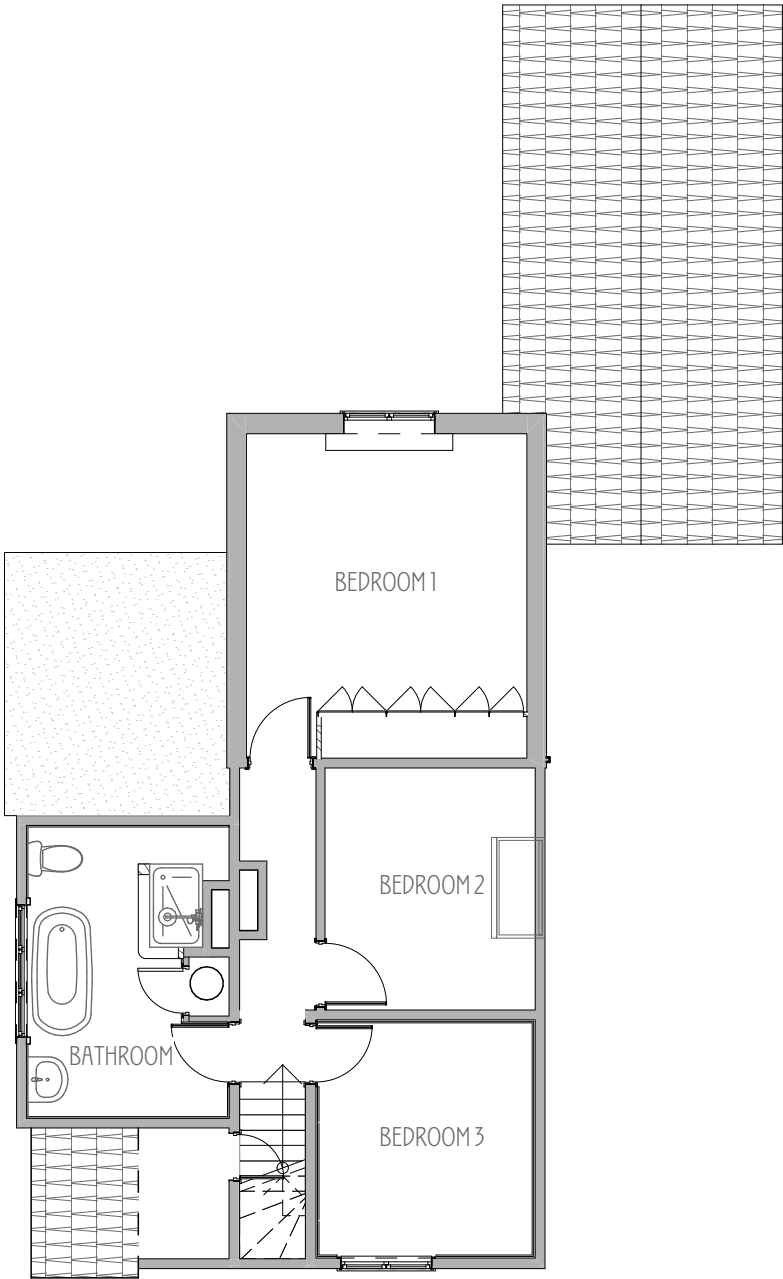


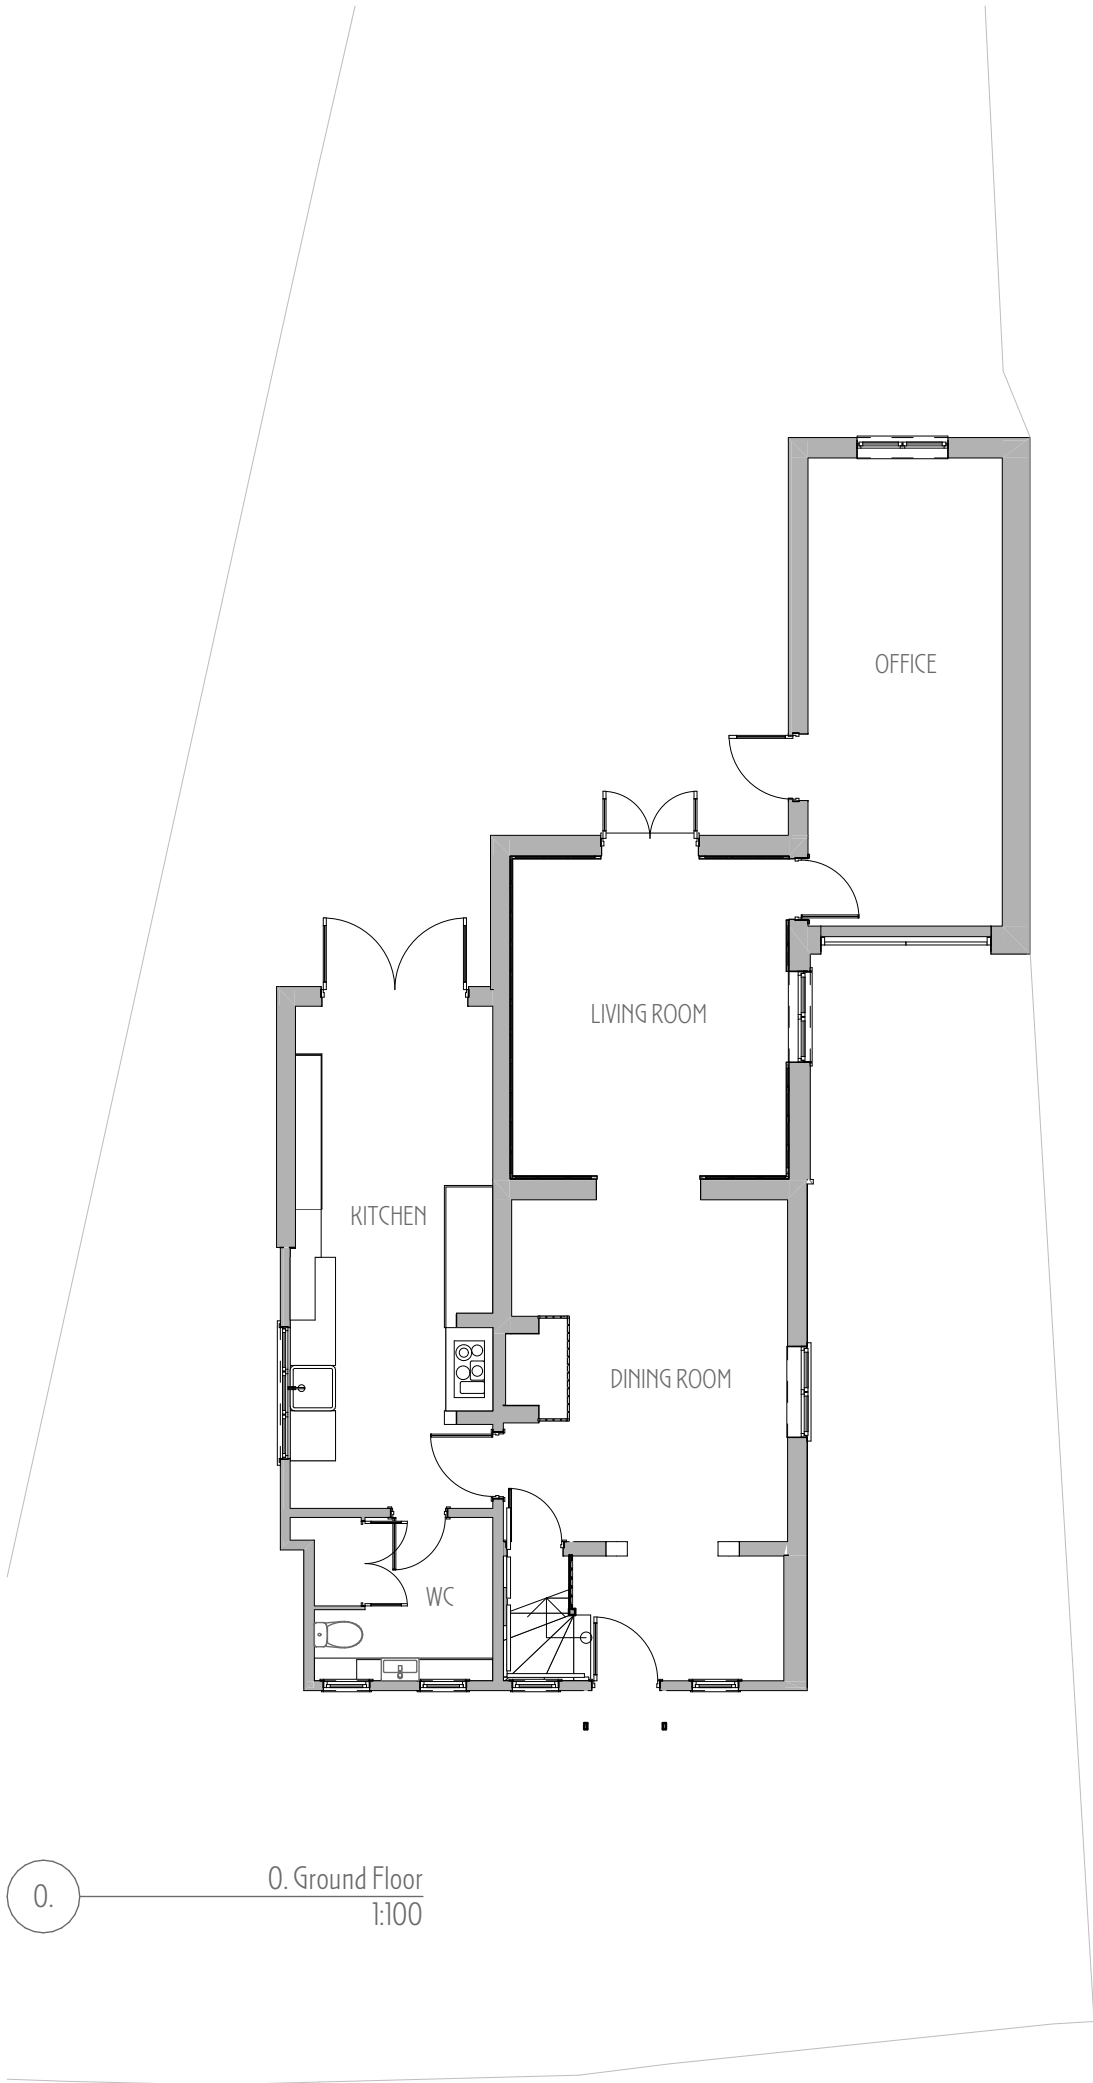

- NOTES
- This is a planning drawing and should not be used for construction.
 - This document and its design content is copyright ©.
 - It shall be read in conjunction with all other associated project information and consultants documents.
 - 3D images are an illustration only, and are not accurate representations.
 - Refer to scale bar and title sheet to check printing scale.

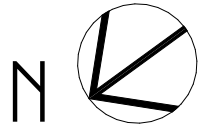

Rev	Issued By	Details	Issue Date
-	BB	ISSUED TO CLIENTS	17/03/25
A	BB	UPDATED FOLLOWING CLIENT COMMENTS	19/03/25
B	BB	DRAWING UPDATE	20/08/25

PROJECT TITLE
221 Icknield Way, Letchworth
Garden City SG6 4TU
DRAWING TITLE
Existing Plans (A3)
SCALE
1:100 @ A3

DATE
August 25
DRAWN/CHKD
BB AG
DRAWING No.
2506/SD/102
REV
B

 **NORTON STUDIO ARCHITECTS**
HISTORIC AND SUSTAINABLE BUILDING SPECIALIST
ARCHITECT ACCREDITED IN BUILDING CONSERVATION
5 Croft Lane - Norton - Letchworth Garden City - Herts - SG6 1AS
t - 01462 374035
w - www.nortonstudio.co.uk