



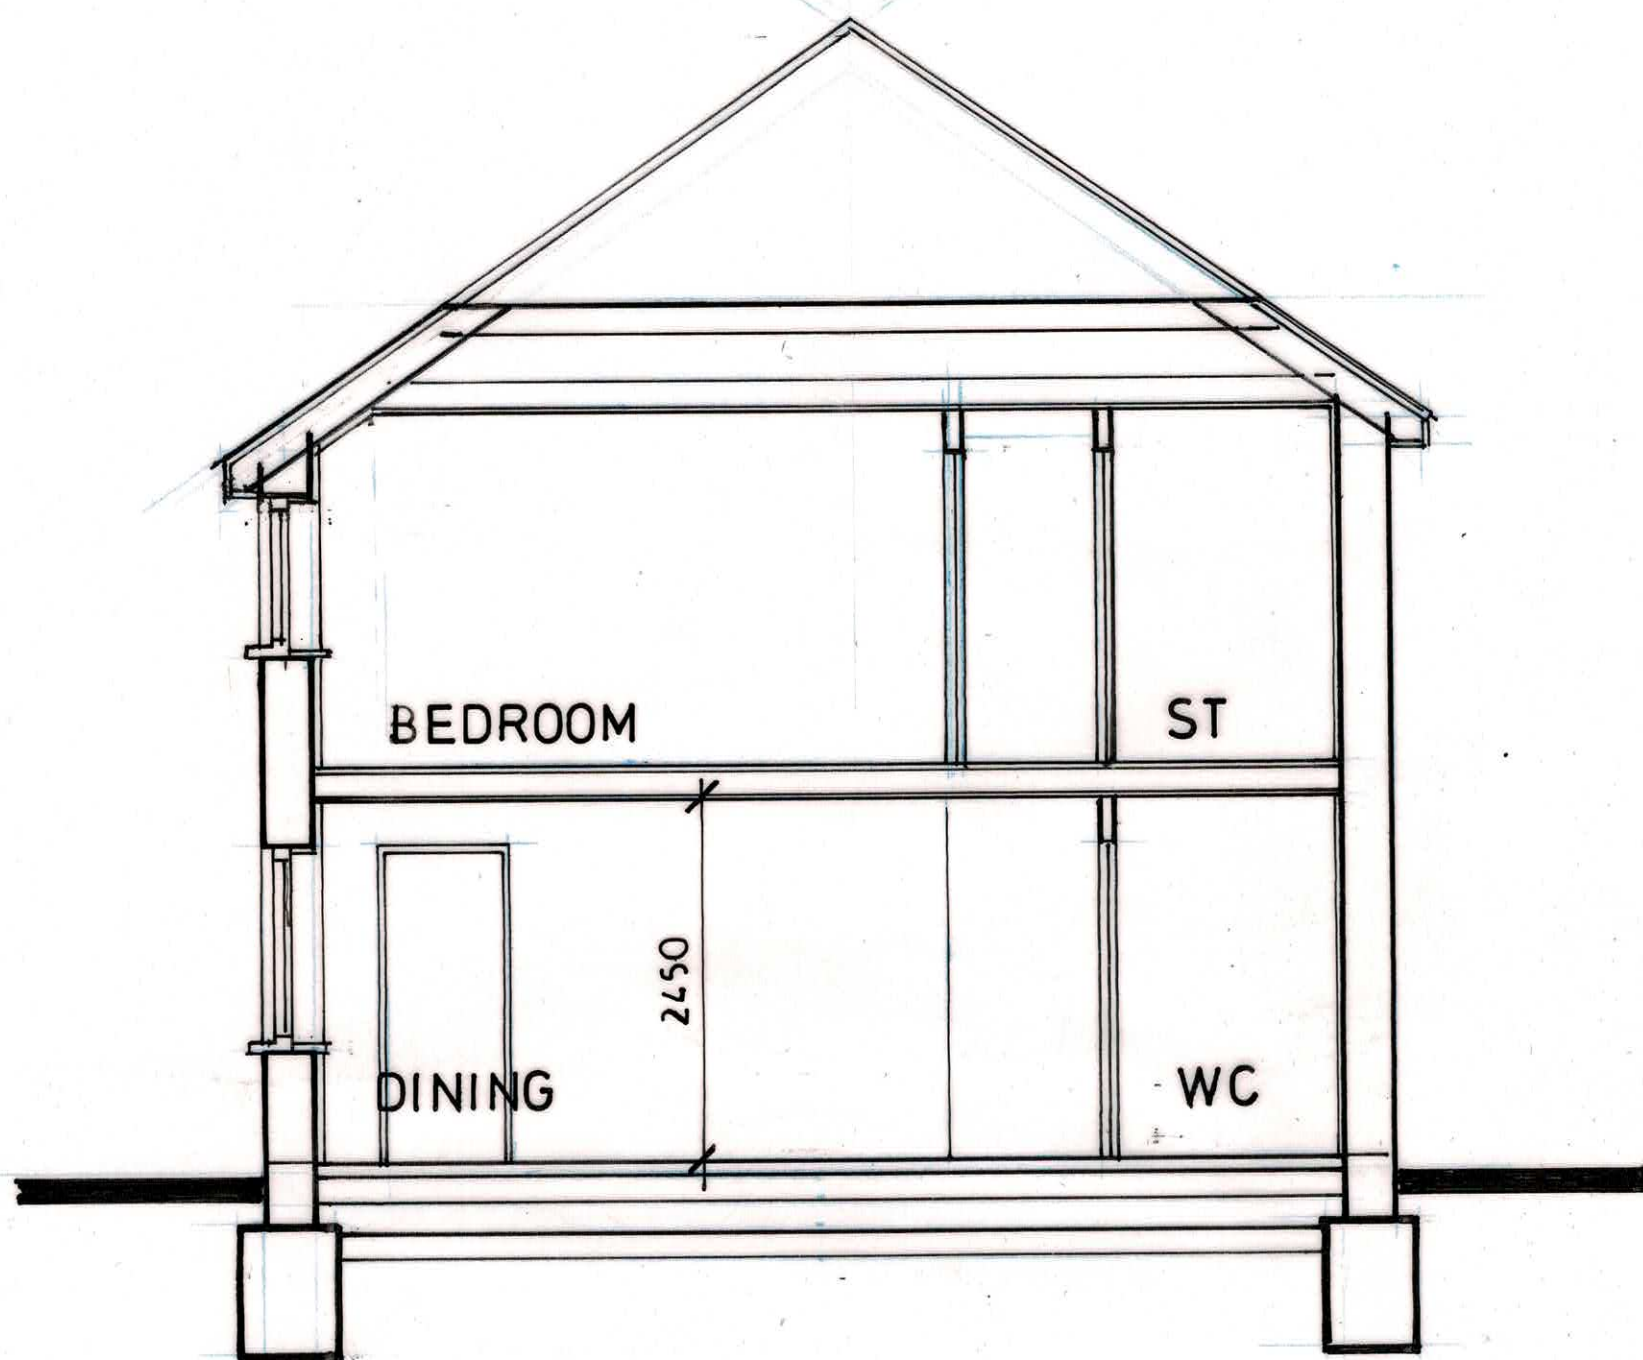

SECTION

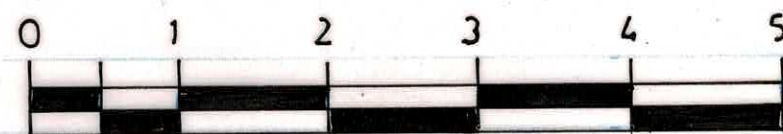

Ian Hale
Planning and Design Limited
 2 Peartree Close
 Shefford
 Bedfordshire SG17 5JG
 tel - 01462 851774 - 07818078668

Mr. Richard Webb
30 Park Drive Baldock Hertfordshire
SG7 6EN
 Drawing
Two Storey Side Extension
 Section

Drawing No.

IHL/23/PD/21

Scale
 1-50 @ A3

Date
 Jul-24

Rev