


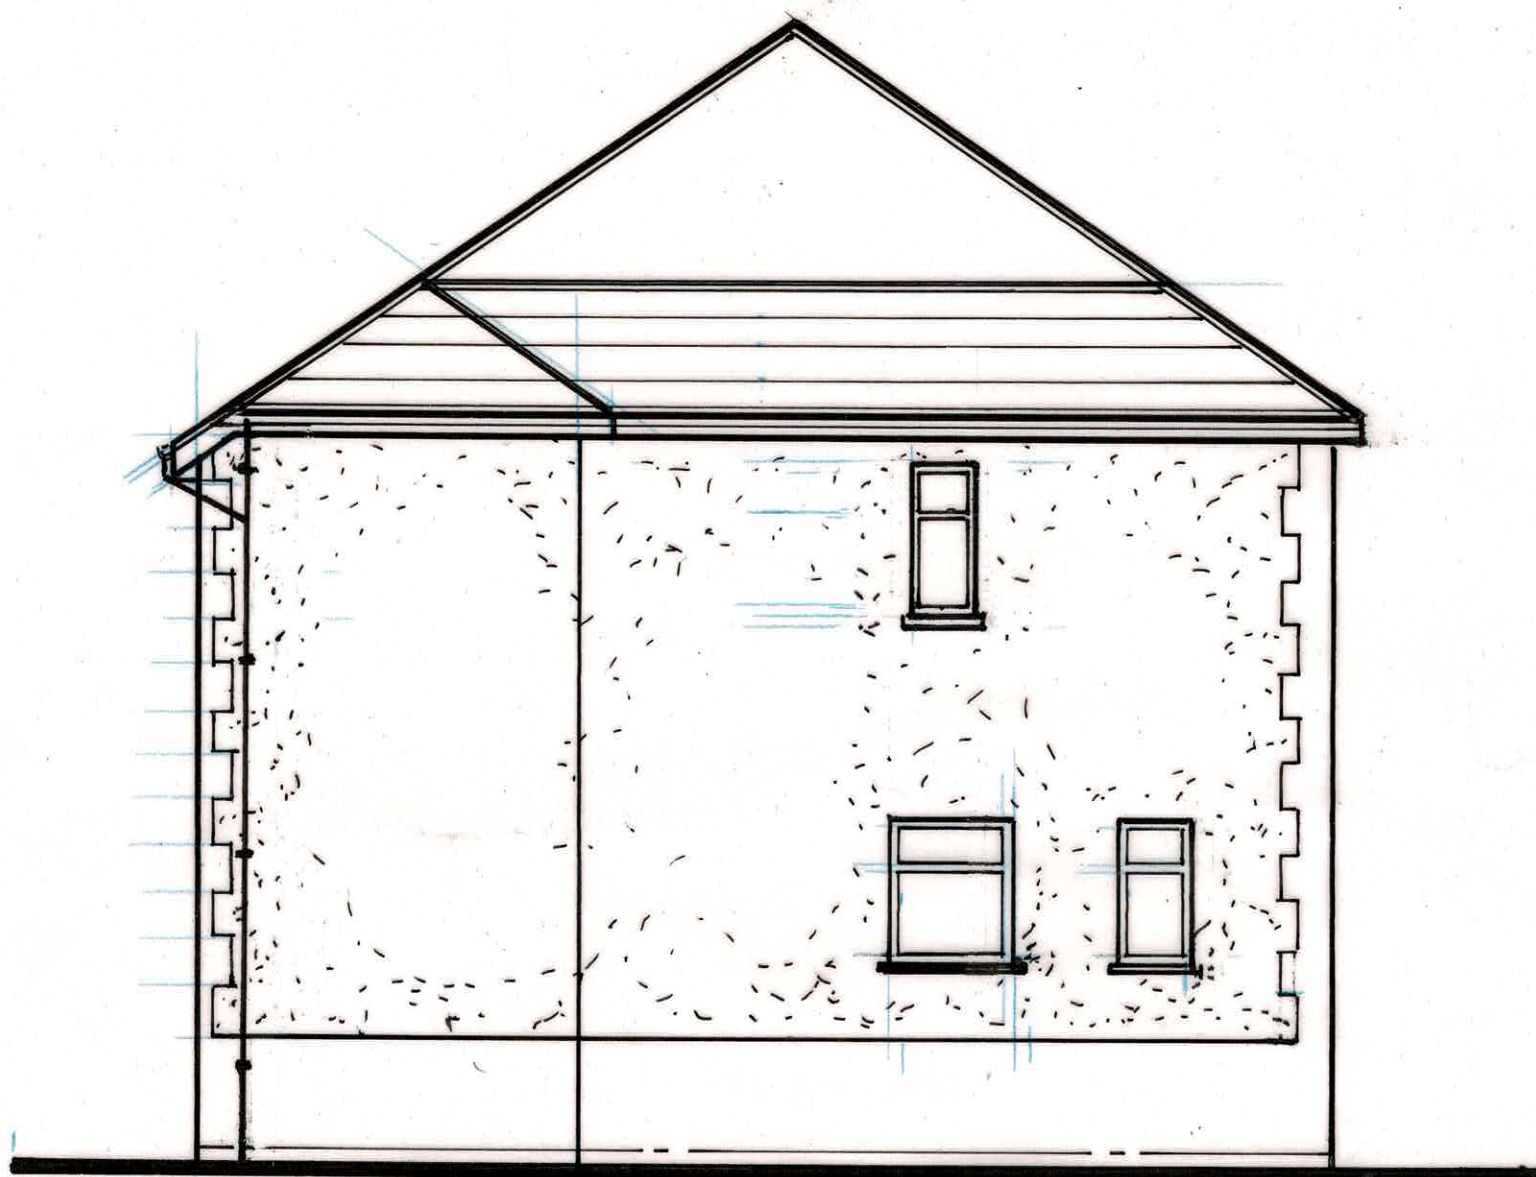

SIDE ELEVATION



Ian Hale Planning and Design Limited 2 Peartree Close - Shefford Bedfordshire SG17 5JG tel - 01462 851774 - 07818078668	Mr. Richard Webb 30 Park Drive Baldock Hertfordshire SG7 6EN Drawing Two Storey Side Extension Side Elevation	Scale 1-50 @ A3 Date Jul-24 Rev
	Drawing No. IHL/23/PD/19	