



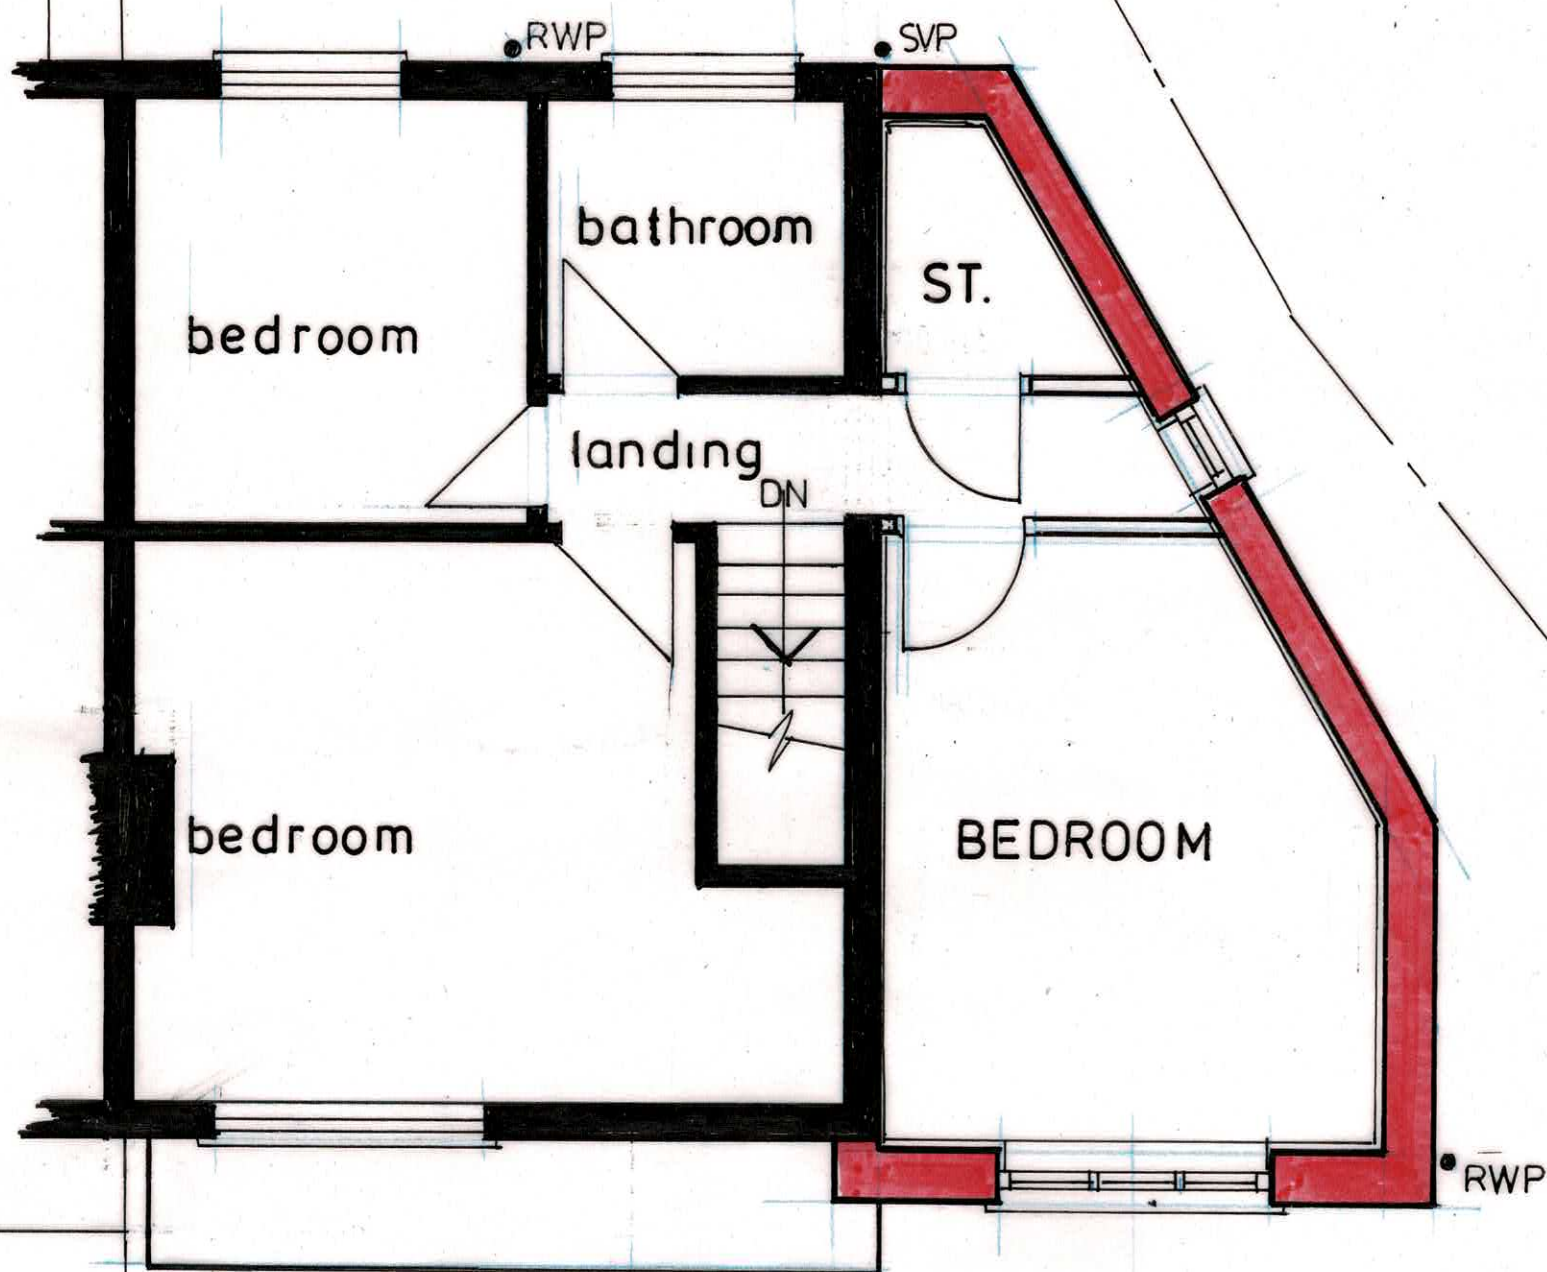

FIRST FLOOR LAYOUT

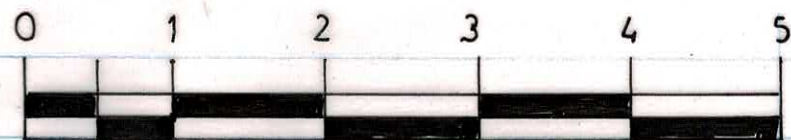

Ian Hale Planning and Design Limited 2 Peartree Close Shefford Bedfordshire SG17 5JG tel - 01462 851774 - 07818078668	Mr. Richard Webb 30 Park Drive Baldock Hertfordshire SG7 6EN Drawing Two Storey Side Extension First Floor Layout	Scale 1-50 @ A3 Date Jul-24 Rev
	Drawing No. IHL/23/PD/16	