



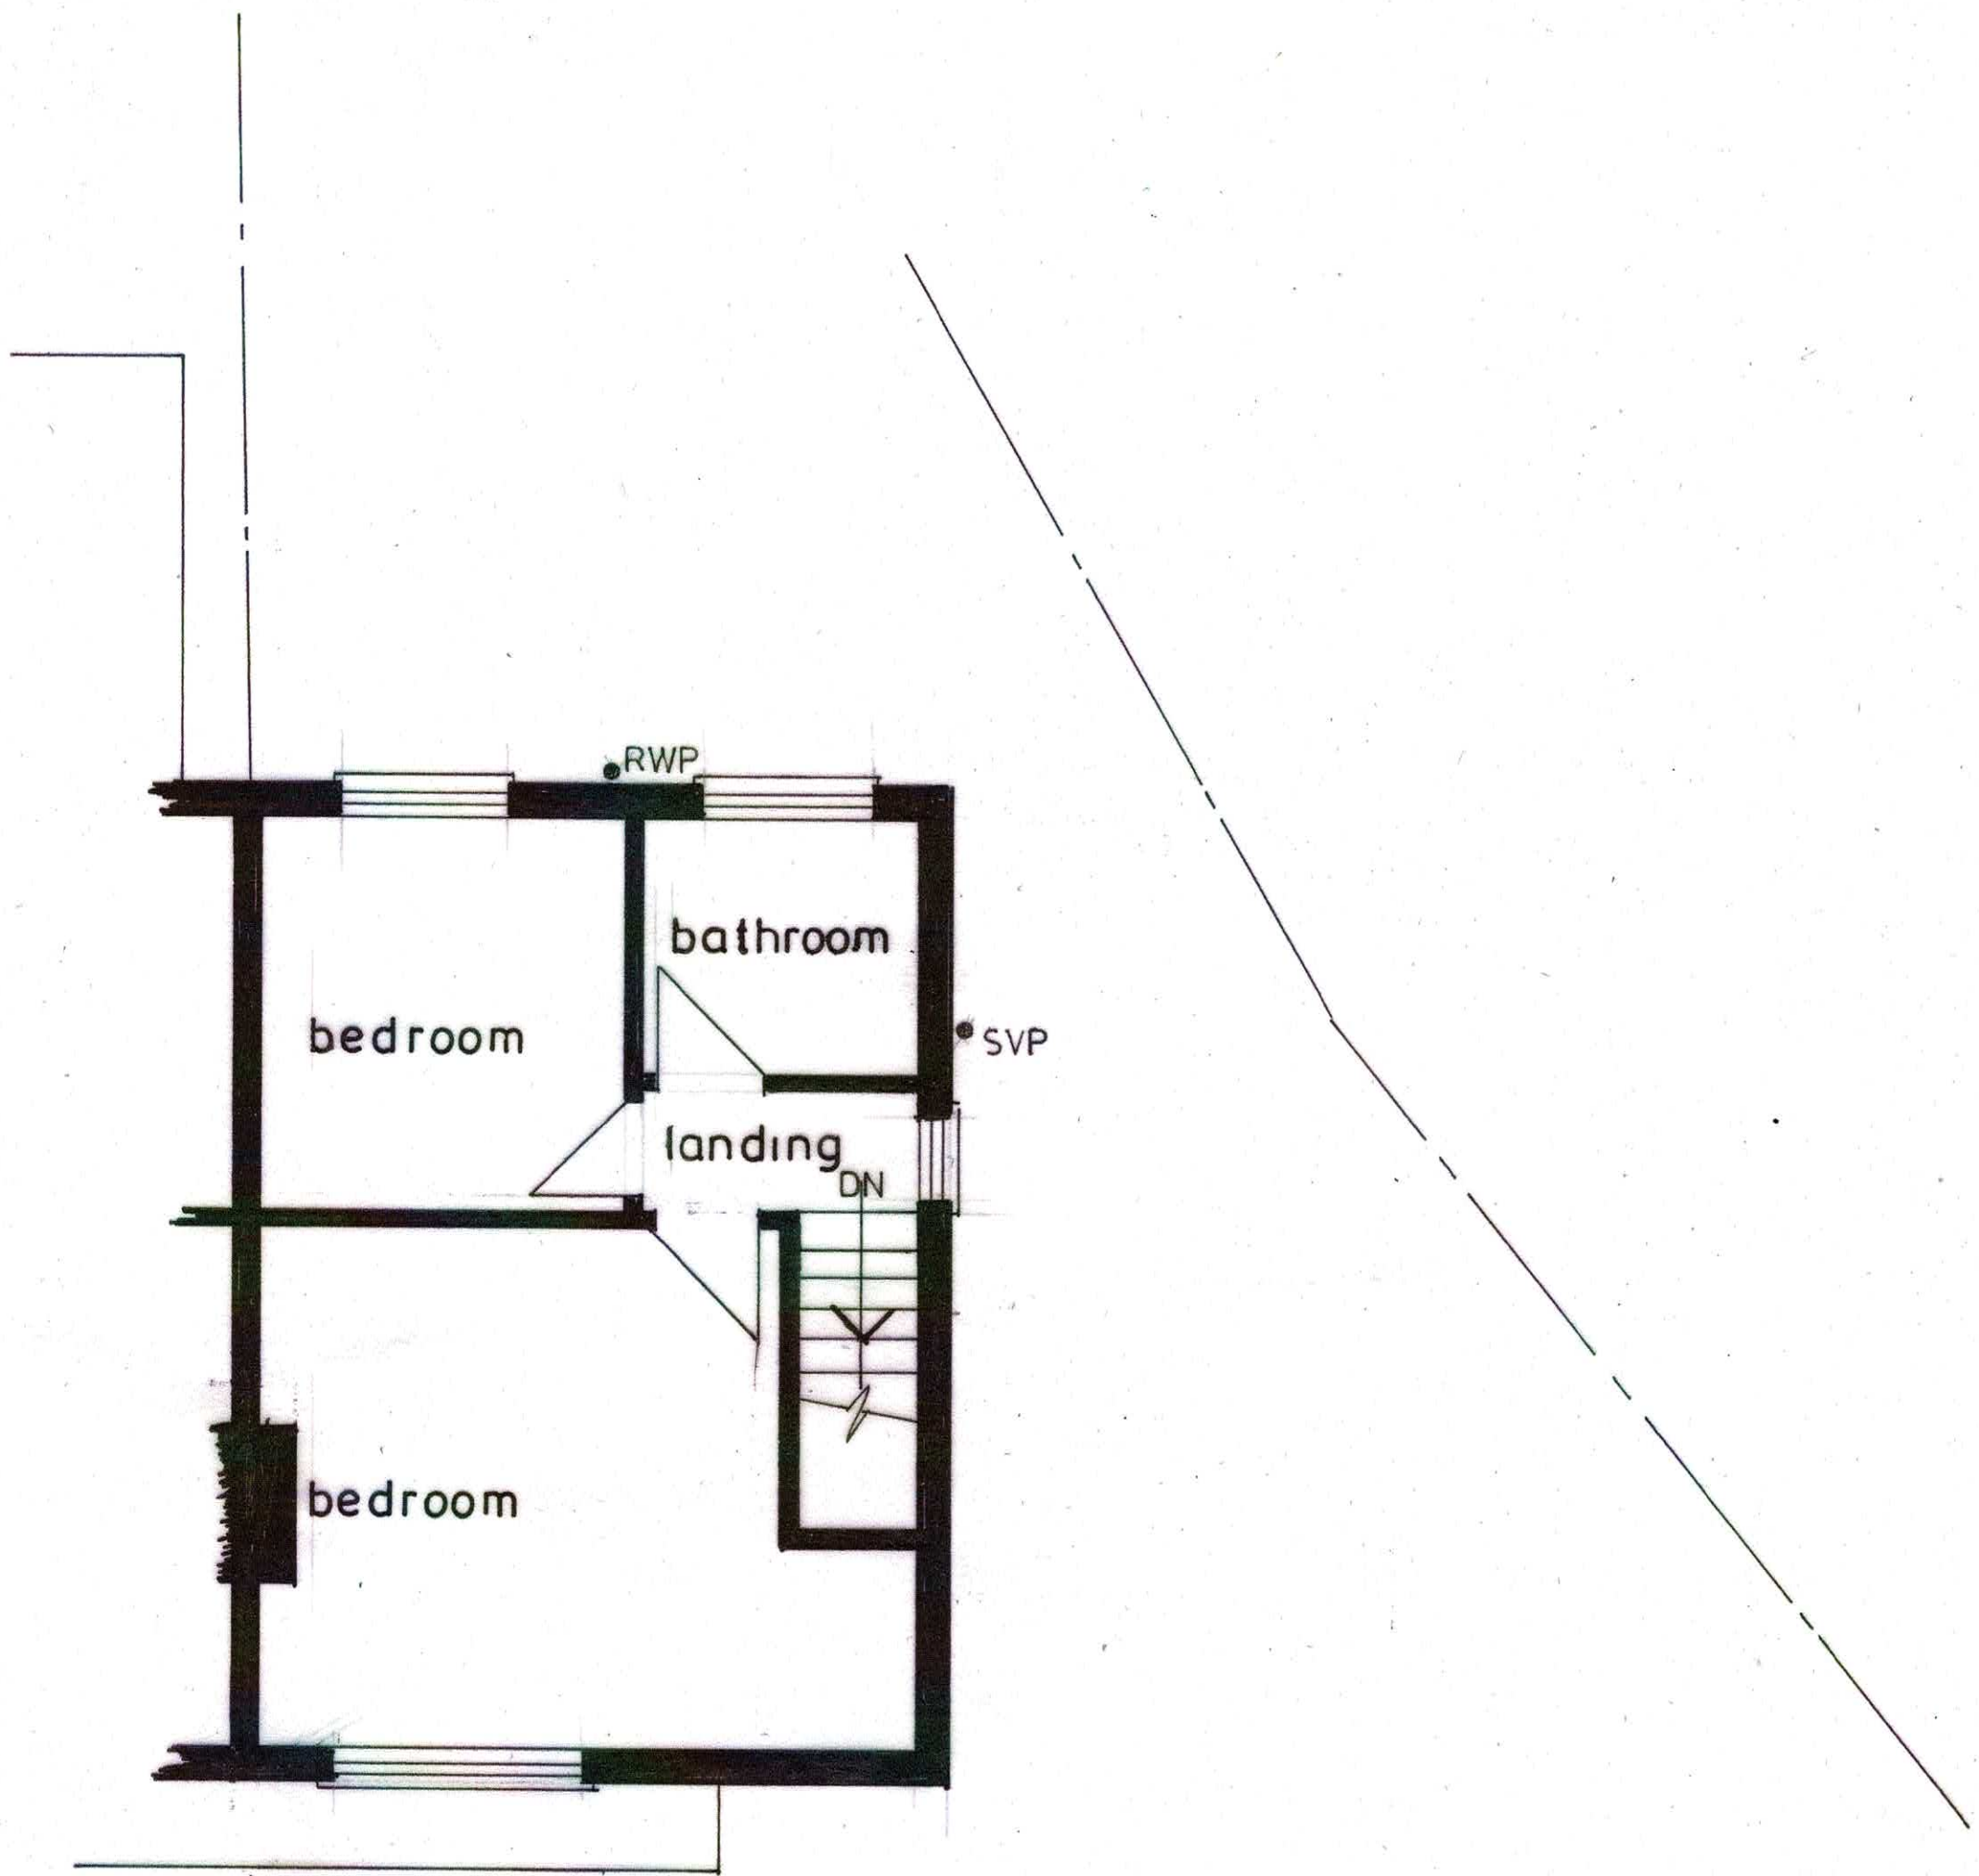

FIRST FLOOR LAYOUT
AS EXISTING

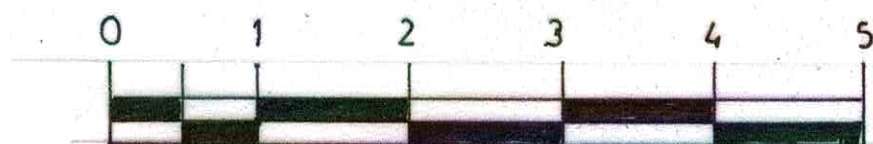

Ian Hale Planning and Design Limited 2 Peartree Close Shefford Bedfordshire SG17 5JG tel - 01462 851774 - 07818078668	Mr. Richard Webb 30 Park Drive Baldock Hertfordshire SG7 6EN		Scale 1-50 @ A3
	Drawing Two Storey Side Extension Existing First Floor Layout		Date Jul-24
	Drawing No. IHL/23/PD/11		Rev