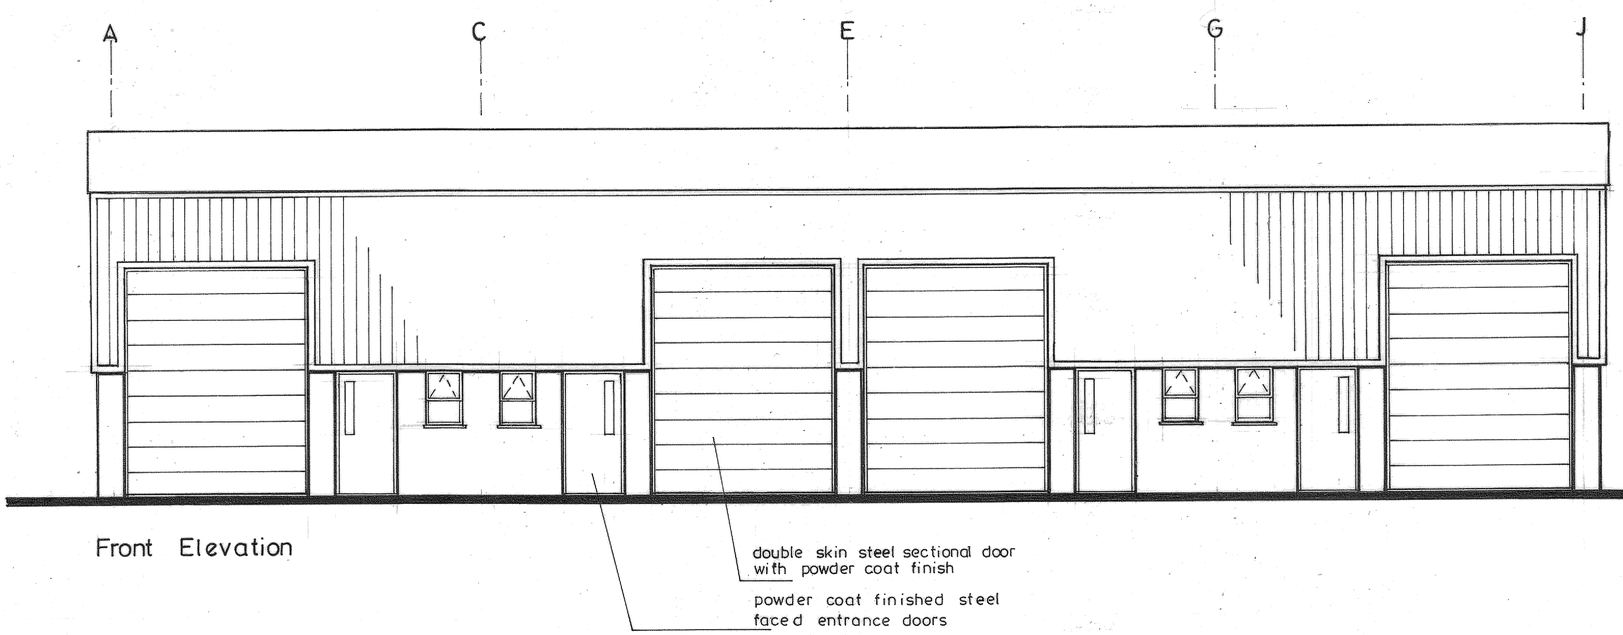

Front Elevation

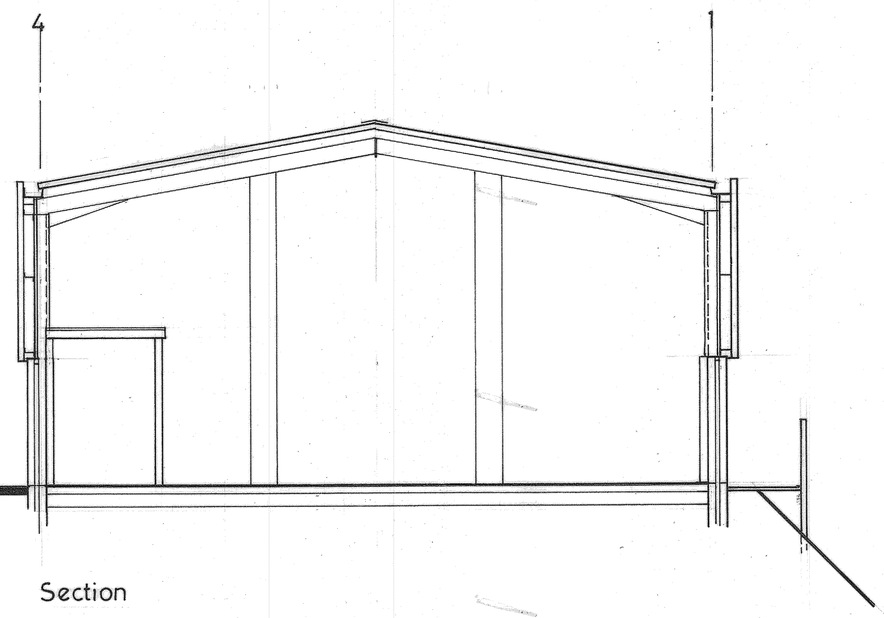

Section

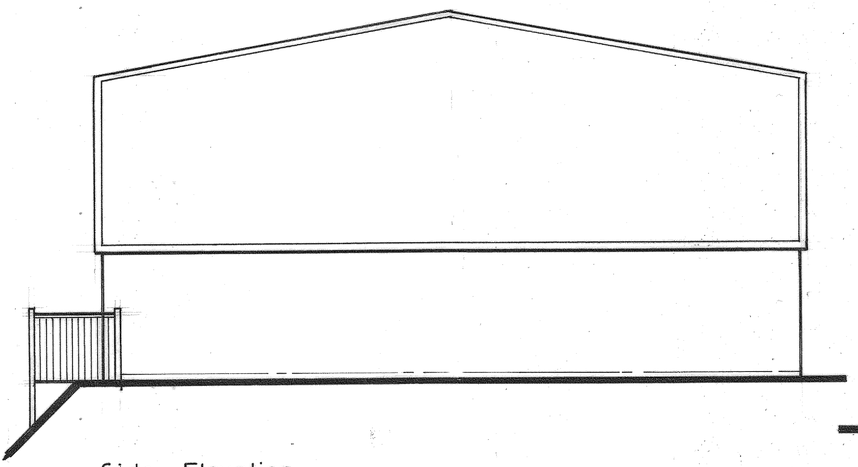

Side Elevation

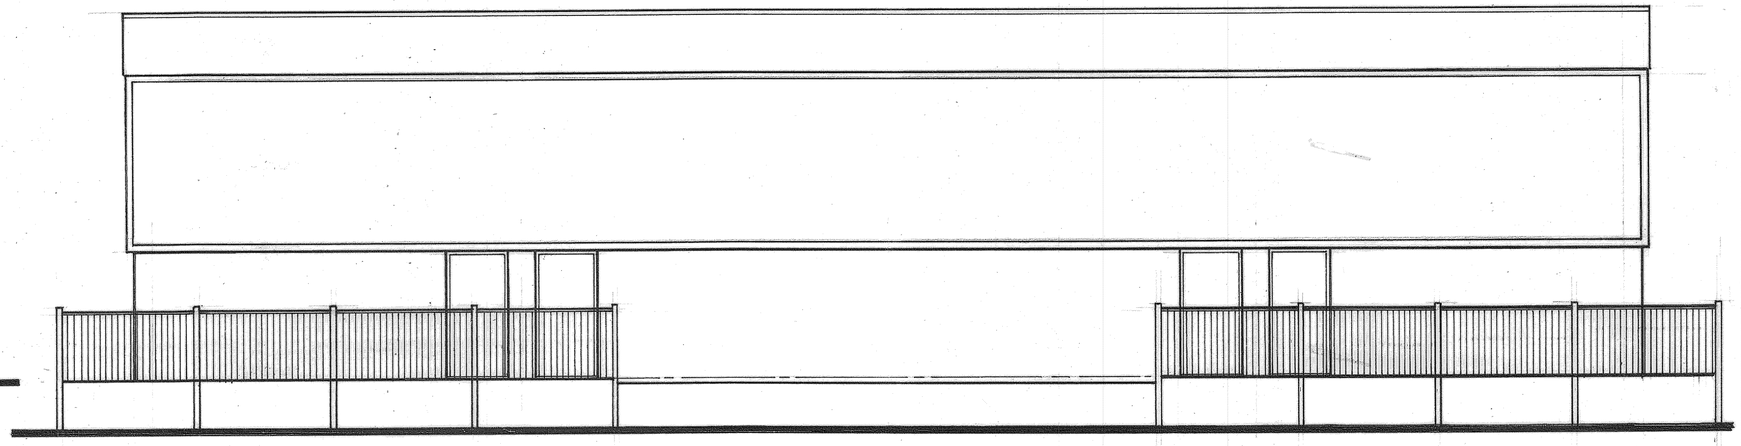

Rear Elevation

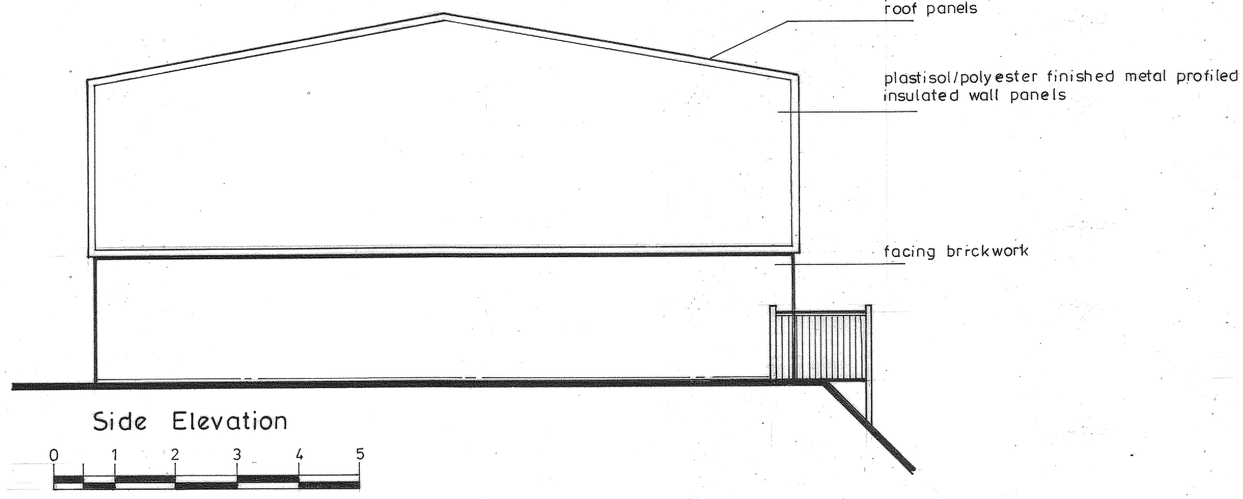

Side Elevation

Ian Hale **Planning and Design Limited** 2 Peartree Close Shefford Bedfordshire SG17 5JG tel - 01462 851774 - 07818078668	Site **North End Industrial Estate** **Bury Mead Road Hitchin**	Scale 1:50 @ A1
	Drawing Elevations	Drawing No. **IHL17122/03**
		Date Jan-18
		Rev