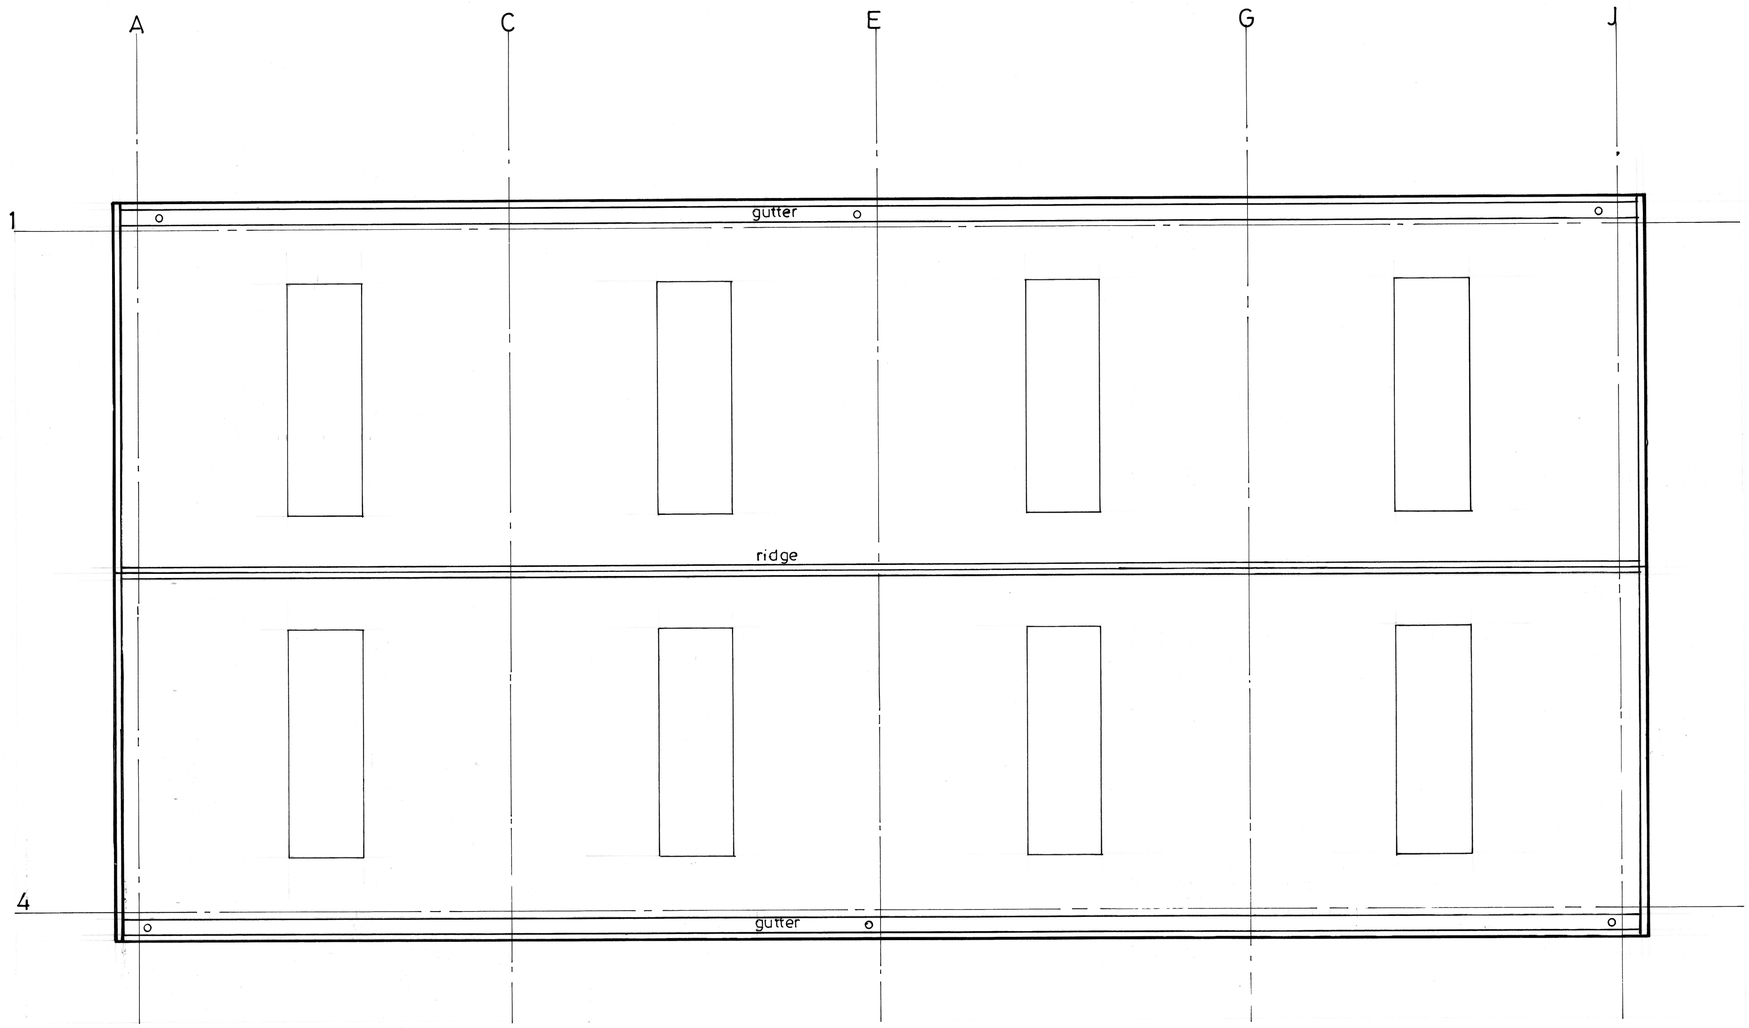

Roof Plan

0 1 2 3 4 5

Ian Hale
Planning and Design Limited
2 Peartree Close
Shefford
Bedfordshire SG17 5JG
tel - 01462 851774 - 07818078668

Site
North End Industrial Estate
BuryMead Road Hitchin

Scale
1:50 @ A1

Date
Mar-18

Drawing
Roof Plan

Drawing No.
IHL17122/04

Rev