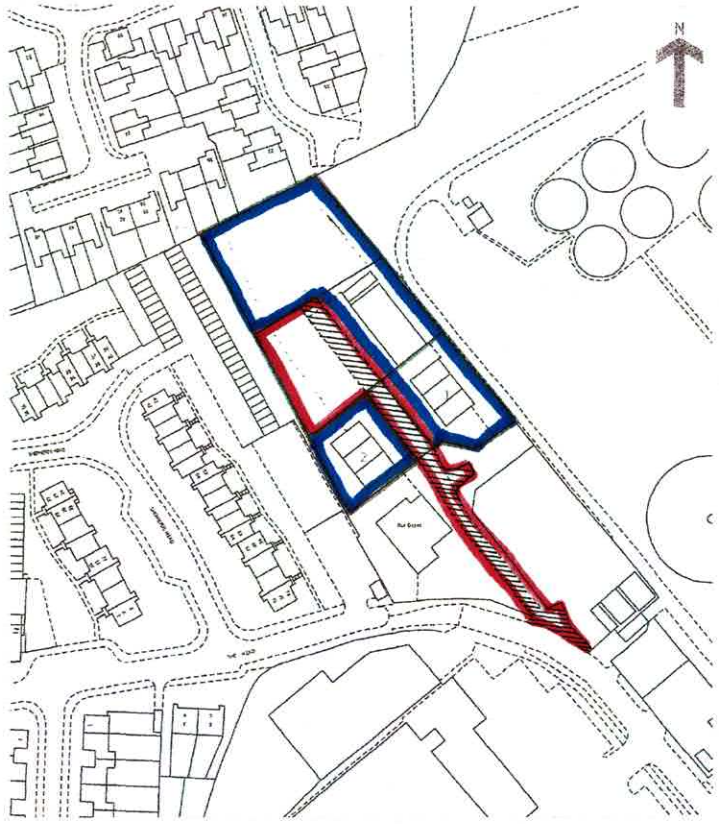

Location Plan
1:1250

north

existing warehouse workshop and offices

9-7

existing Industrial Units

1-3

scaffold yard

gates

6000 mm existing concrete access road

existing access from Bury Mead Road

parking bays 2500 x 5000 mm

7500

existing palisade security fencing

6 bay cycle shelter

Euro rubbish bins

4-6

existing Industrial Units

6000

1000

Greenway Travel

existing 1800 high chain fence

existing palisade fencing

existing trees on the bountry to be retained

Site Layout

0 5 10 15 20

Ian Hale **Planning and Design Limited** 2 Peartree Close Shefford Bedfordshire SG17 5JG tel - 01462 851774 - 07818078668	Site **North End Industrial Estate** **BuryMead Road Hitchin**		Scale 1:200 @ A1
			Date Mar-18
	Drawing Site and Location Plans	Drawing No. **IHL17122/01**	Rev