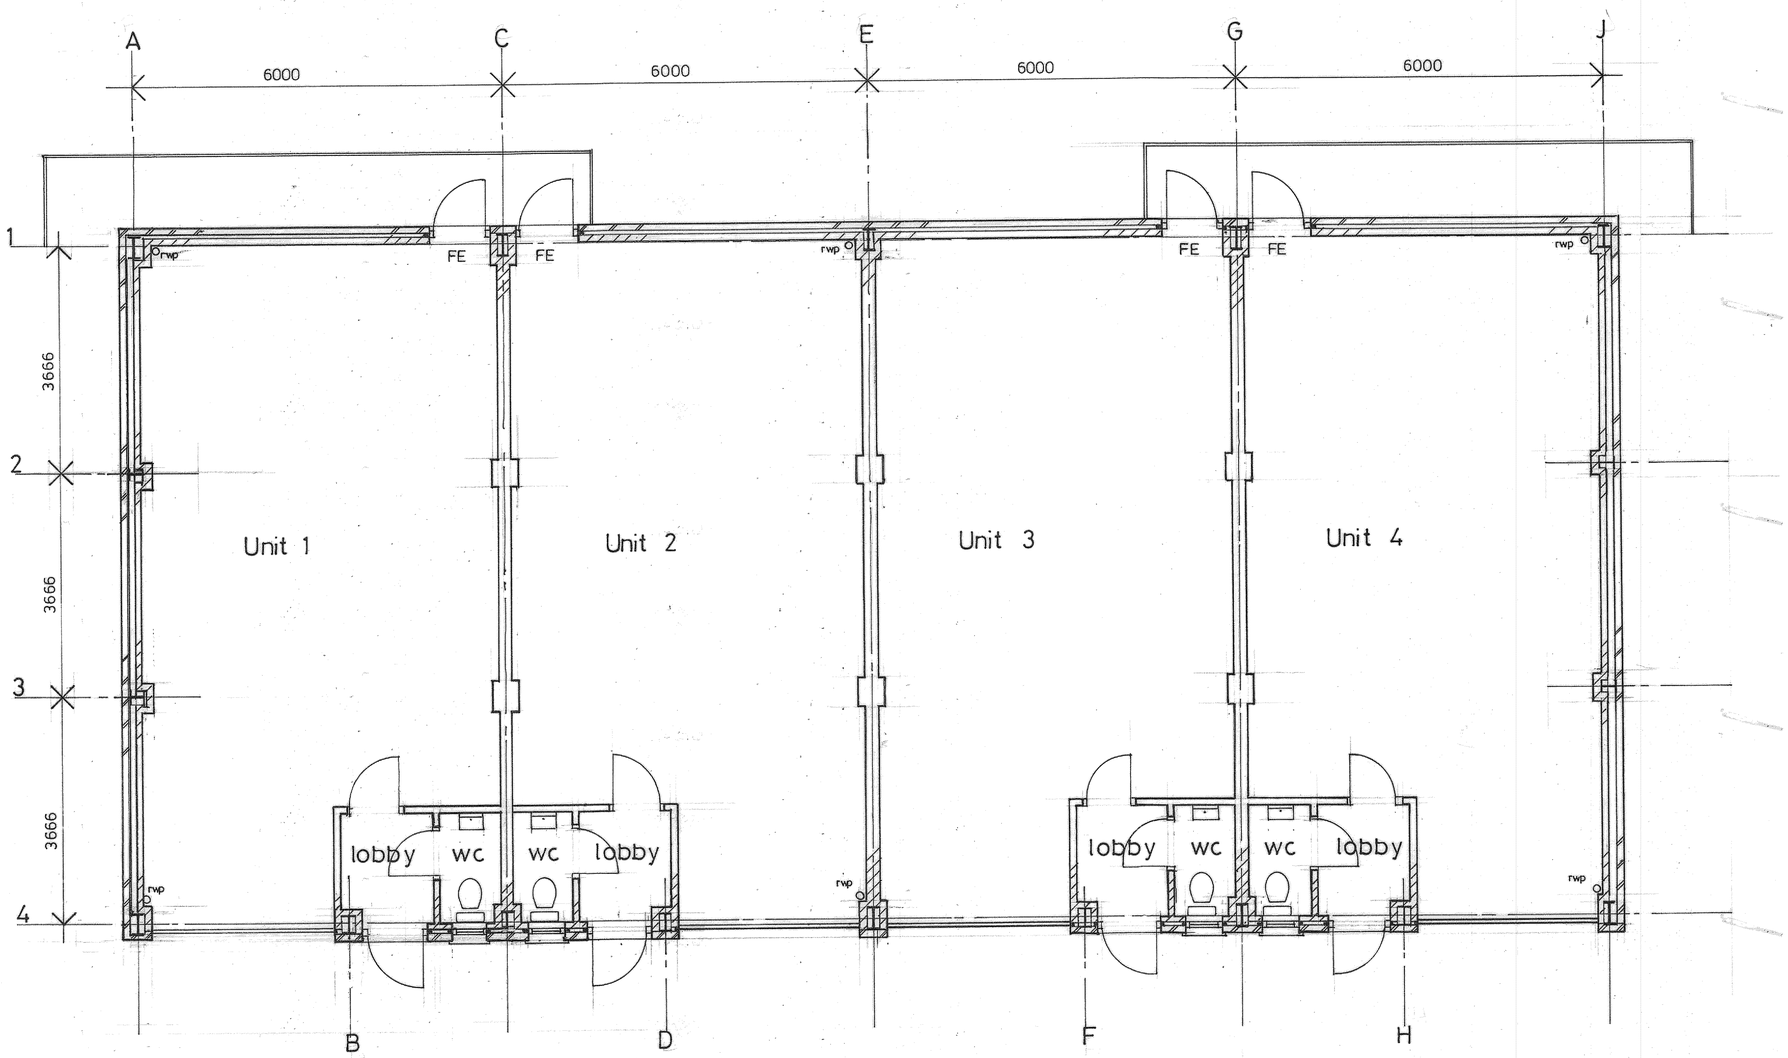

Ground Floor Layout

0 1 2 3 4 5

Ian Hale **Planning and Design Limited** 2 Peartree Close Shefford Bedfordshire SG17 5JG tel - 01462 851774 - 07818078668	Site **North End Industrial Estate** **Bury Mead Road Hitchin**		Scale 1:50 @ A1
			Date Jan-18
	Drawing Floor Plans	Drawing No. **IHL17122/02**	Rev