


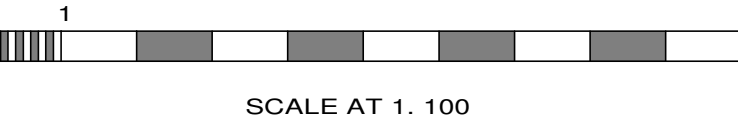

IMPORTANT NOTES

LA ARCHITECTS OWN THE COPYRIGHT OF THIS DRAWING. THIS DRAWING IS NOT TO BE USED/ ALTERED/ CHANGED BY ANY OTHER PARTY WITHOUT WRITTEN CONSENT FROM LA ARCHITECTS.



PLANNING

No.	Date	By	Contents

WWW.LEESARCHITECTS.CO.UK

Revisions



LEES ARCHITECTS

EMAIL: STUART@LEESARCHITECTS.CO.UK TEL:07581475019

Site Address

FRIENDS GREEN PORSCHE
PADDOCK VIEW BARN
WESTON
HITCHIN
SG4 7BU

Job Title


CONVERSION OF STORAGE
INTO SHOWROOM AND STAFF
PROVISIONS

Drawing Title


PROPOSED PLANS
AND ELEVATIONS
(BUILDING 1)

Scale	1:100 • A1	Date	05/23	Drawn by	SJL
-------	---------------	------	-------	----------	-----


Paper Size	Org.No.	Rev.
A1	FGP1-4	

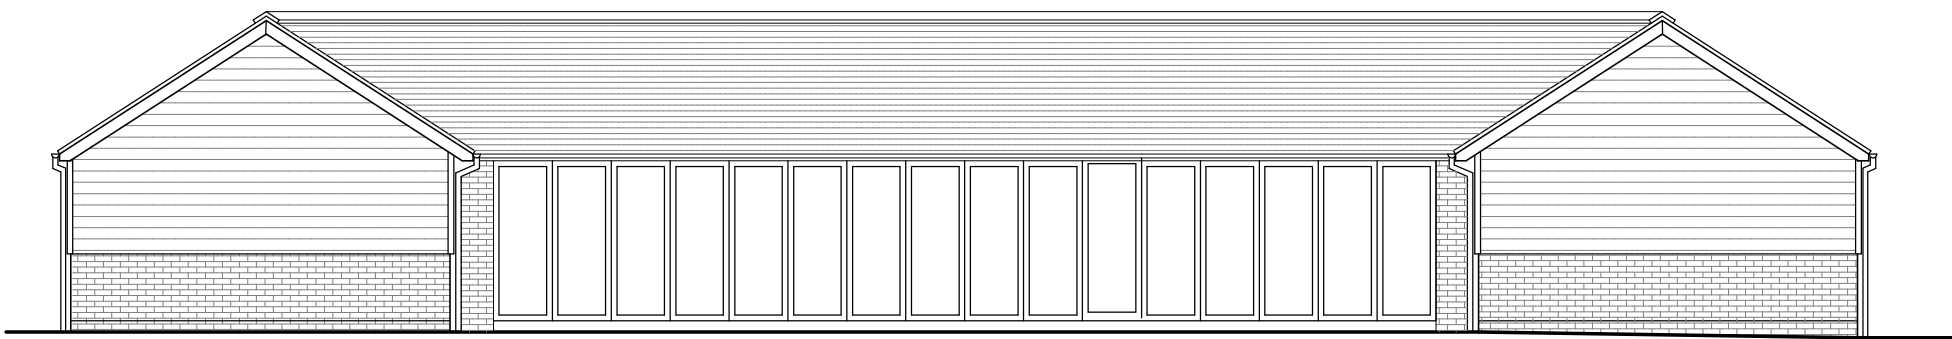


ELE 1

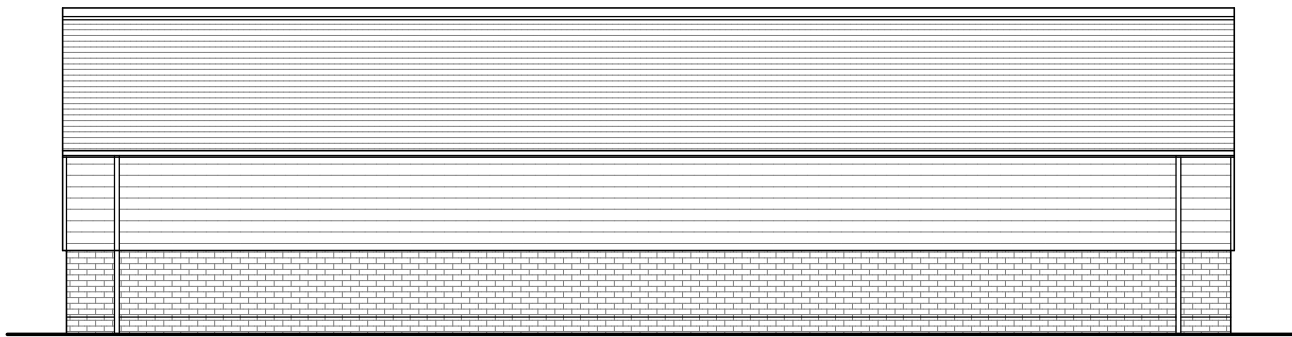

ELE 2

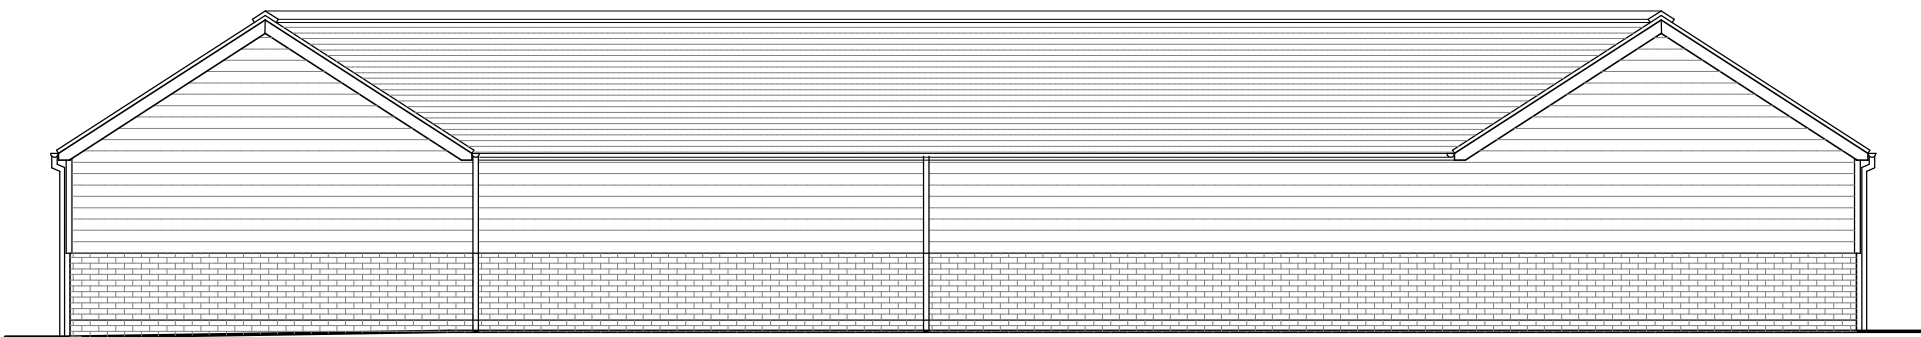

ELE 3

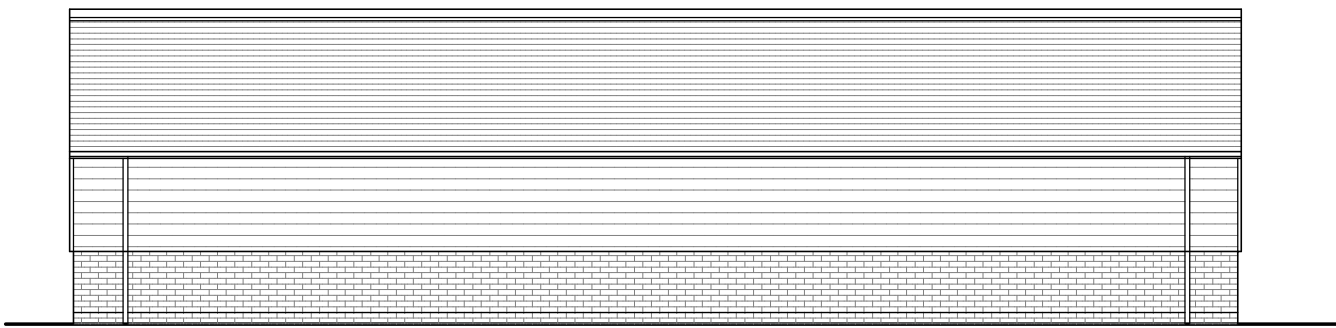


ELE 4



ELE 5



ELE 6

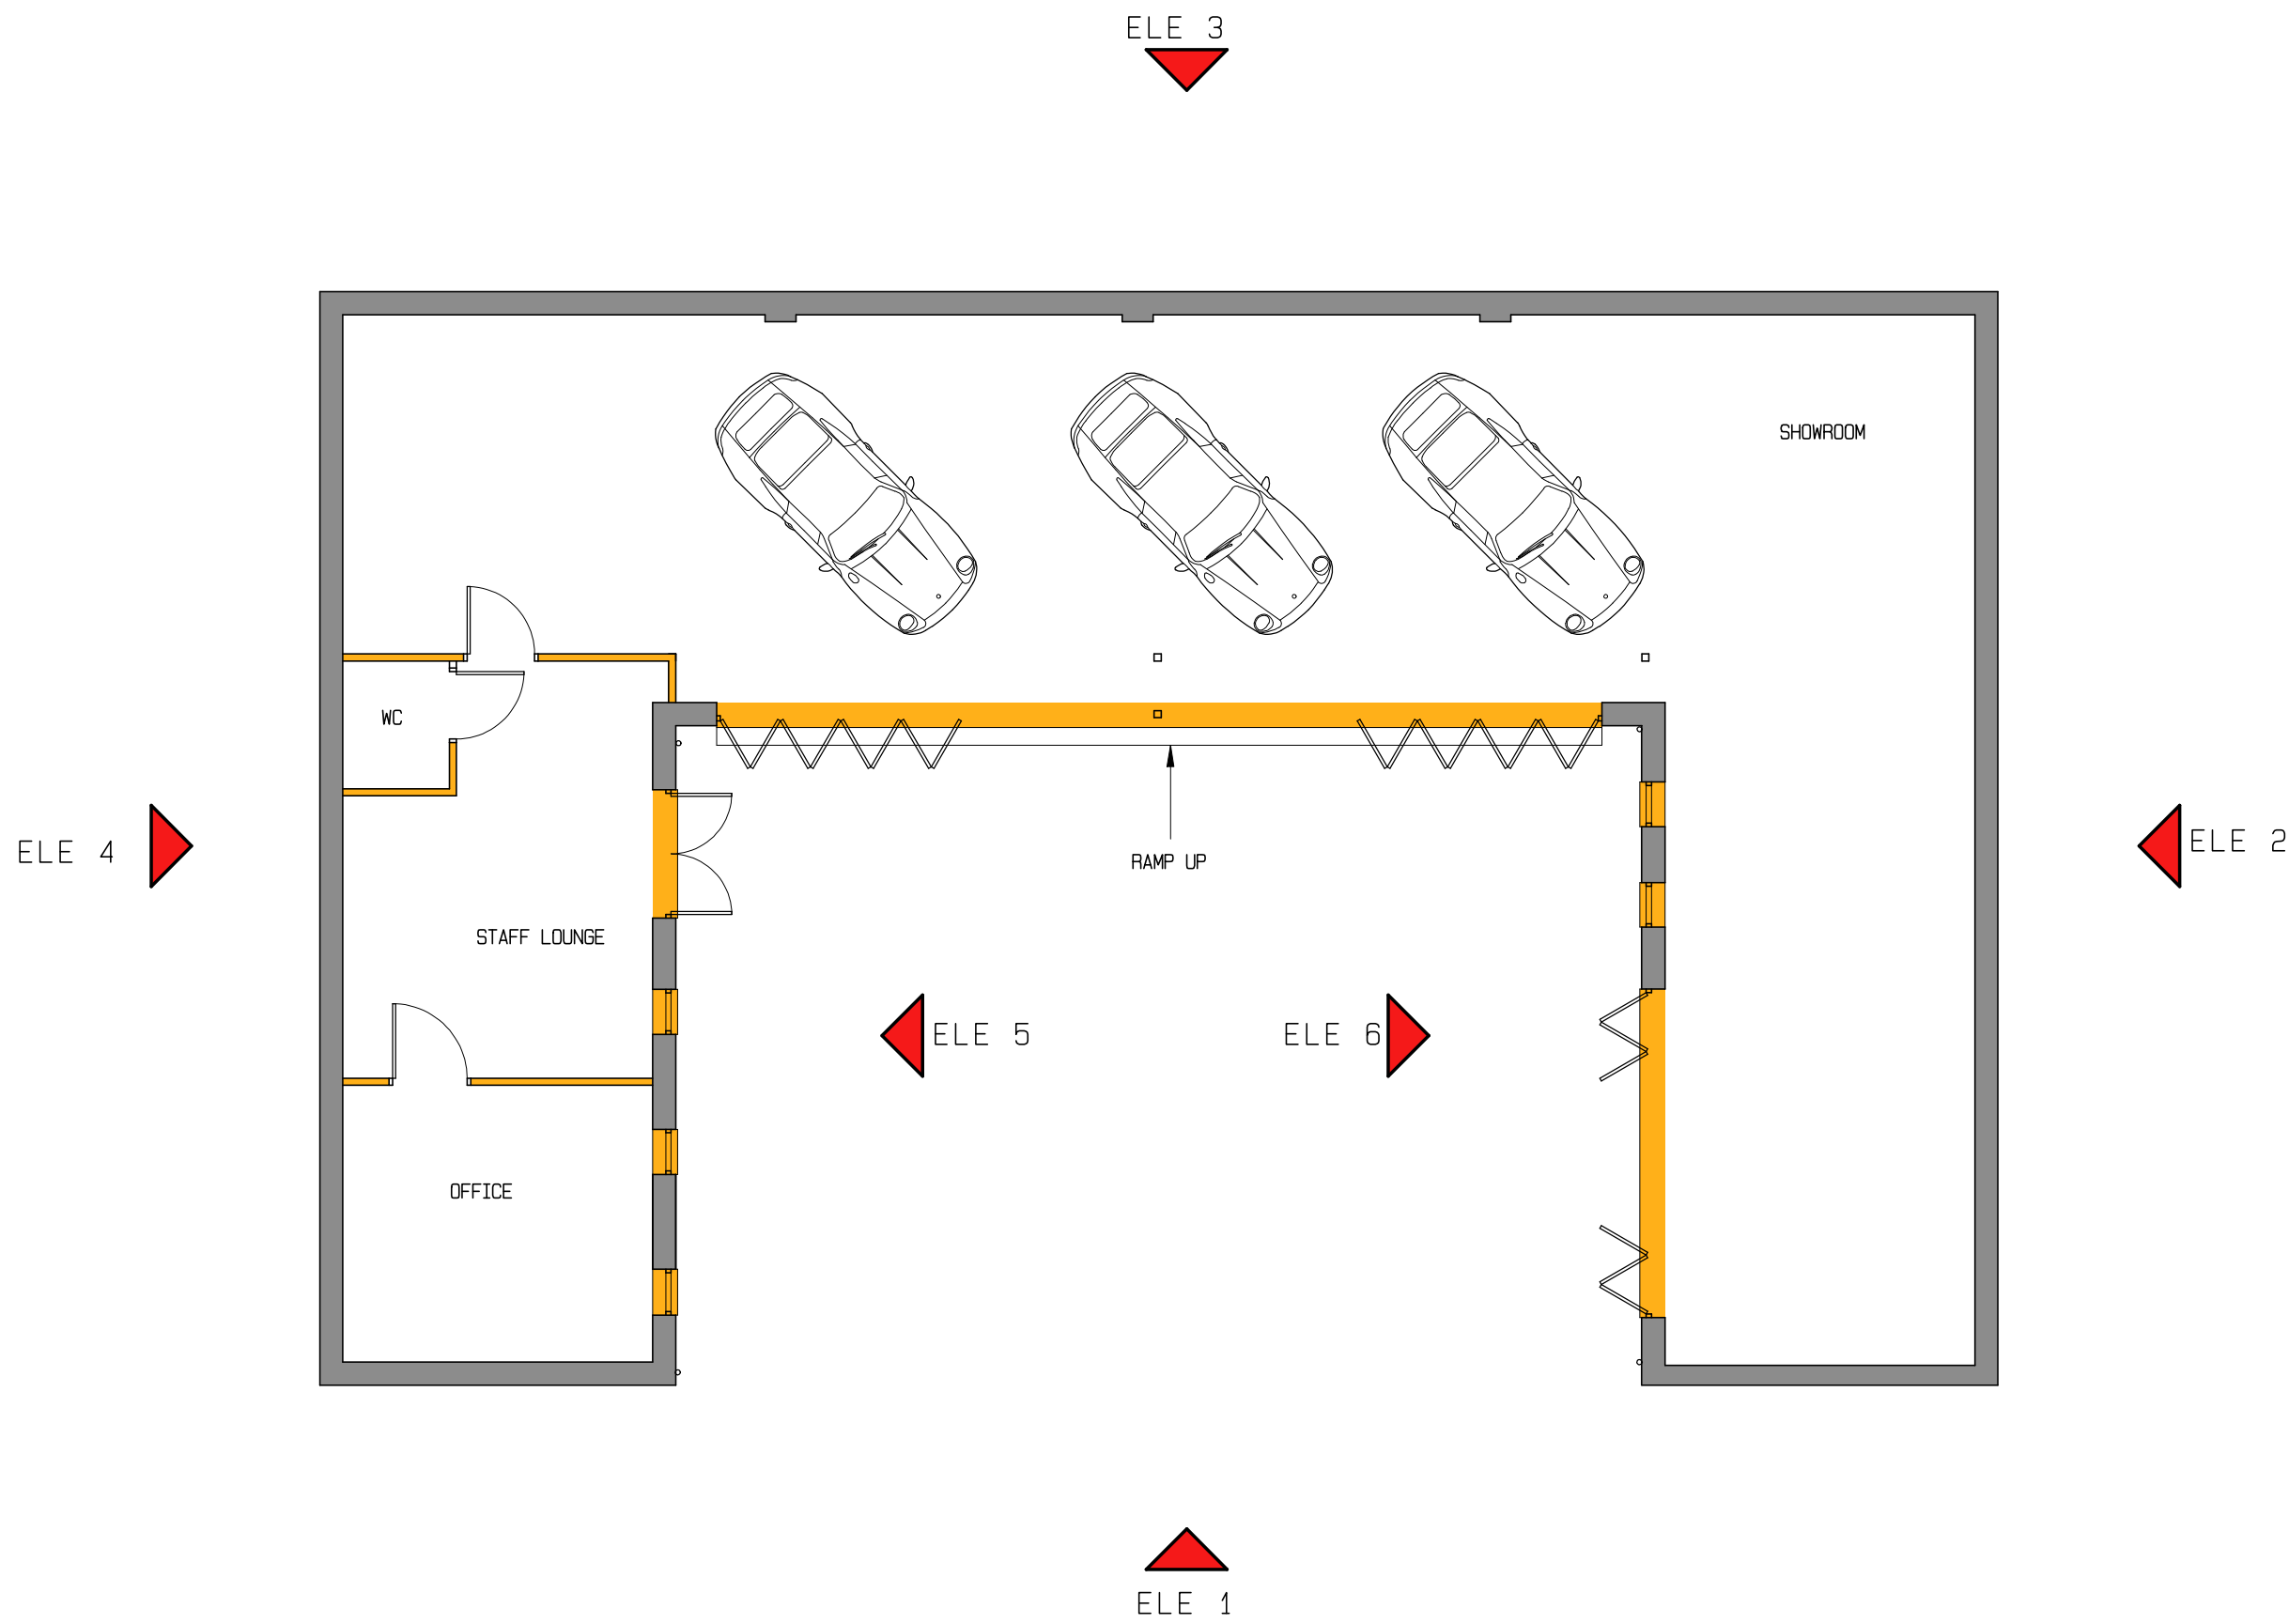

PLAN (207M2)