



12a Pinnocks Lane, SG7 6DD

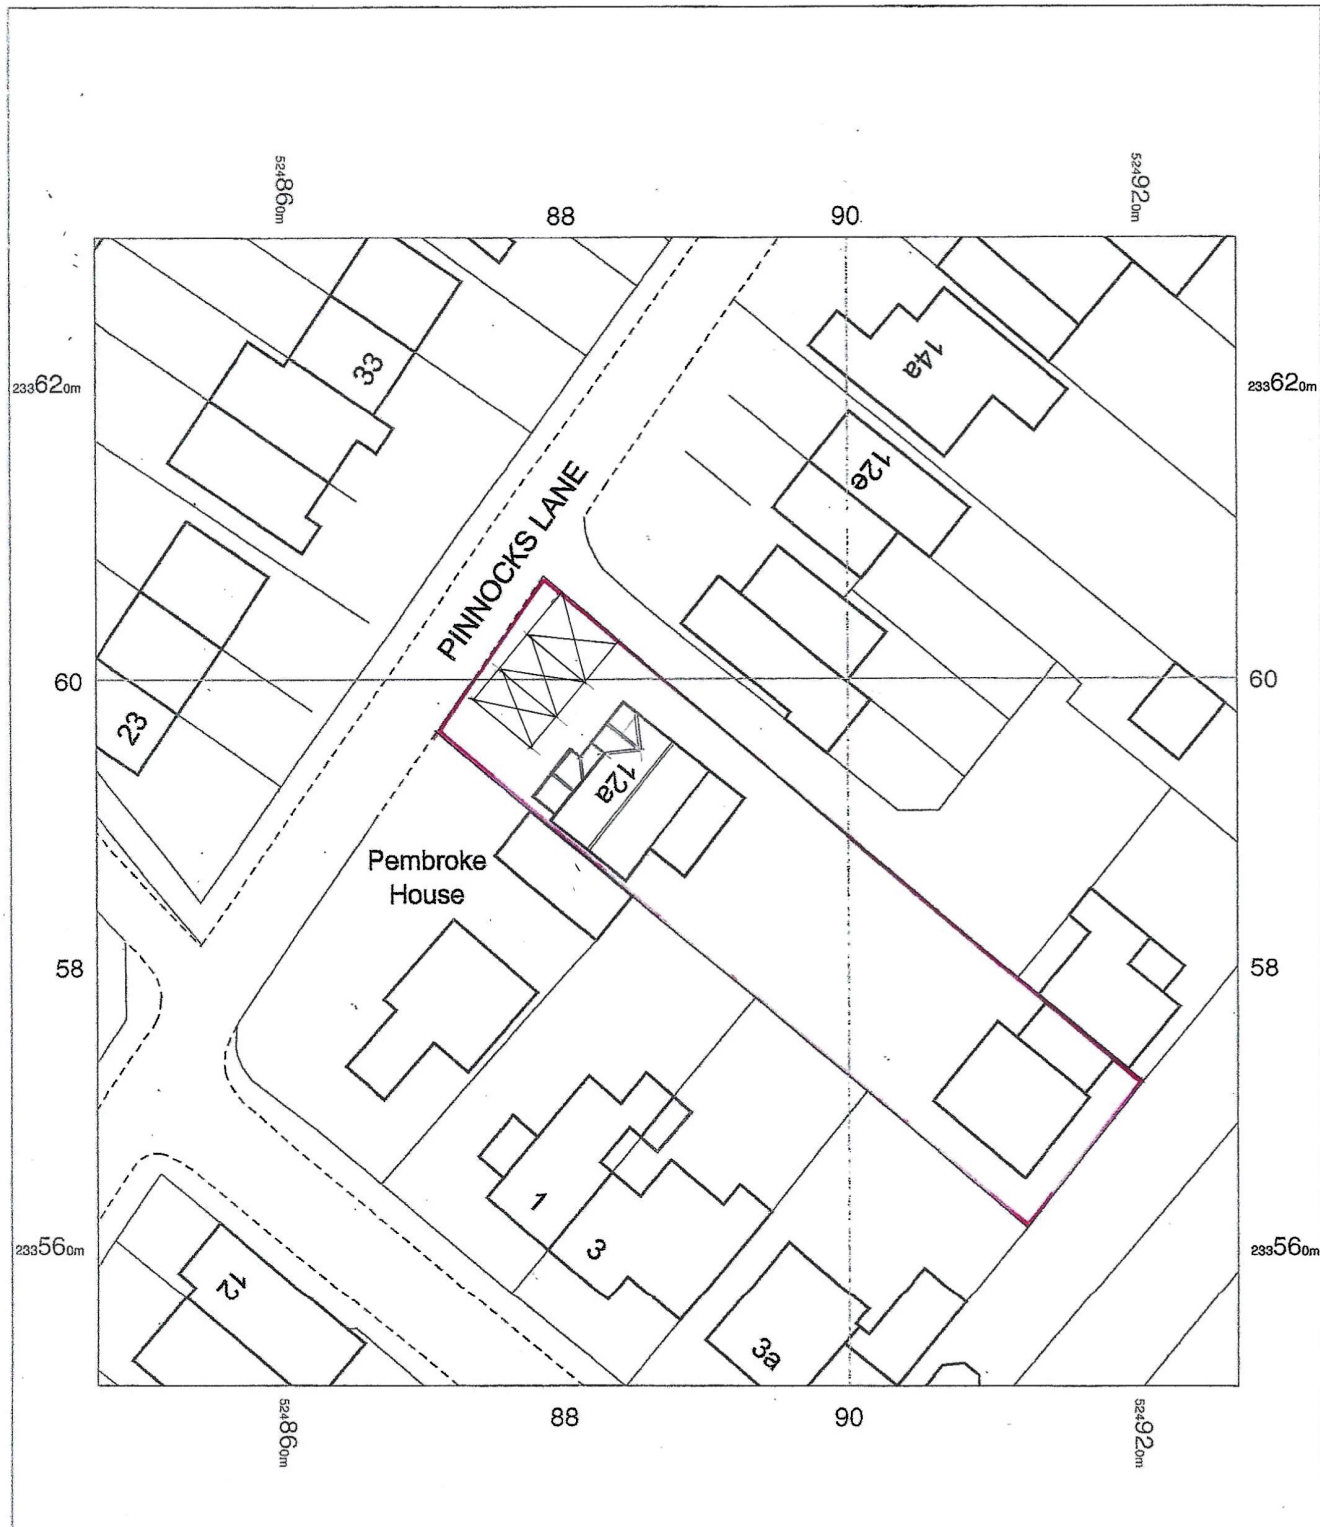

Block Plan EXISTING

1:500 @ A4

Drg. No 004

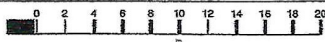

12a Pinnocks Lane,
Baldock,
Hertfordshire
SG7 6DD

OS MasterMap 1250/2500/10000 scale
Tuesday, April 14, 2026, ID: BLJT-01272898
www.planningapplicationmaps.co.uk

1:500 scale print at A4, Centre: 524887 E, 233591 N

© Crown Copyright Ordnance Survey. Licence no.
100051661

