

Information contained within this drawing is the sole copyright of T2S Architecture Ltd. and is not to be reproduced without express permission. No implied licence exists. This drawing not to be used for land transfer or valuation purposes. Do not scale from this drawing. All dimensions & levels are to be checked on site by the contractor. Issued for purposes indicated only. Drawing errors and omissions to be reported to the architect.

Notes

Site Boundary

C 11.05.26 Updated Drawings
B 07.04.2026 General Revision
A 11.12.2025 Issued For Information

Revisions




Client
Klara Homes

Project
38-40 Eastcheap, Letchworth


Drawing Title
Proposed Plan, Section and Elevation

Status	Information	Drawn	ME	Checked	TS
Scale	1:25@A3 ; 1:50@A4	Date	02/2026	Revision	
Drwg. No.	115c_GA_01				C

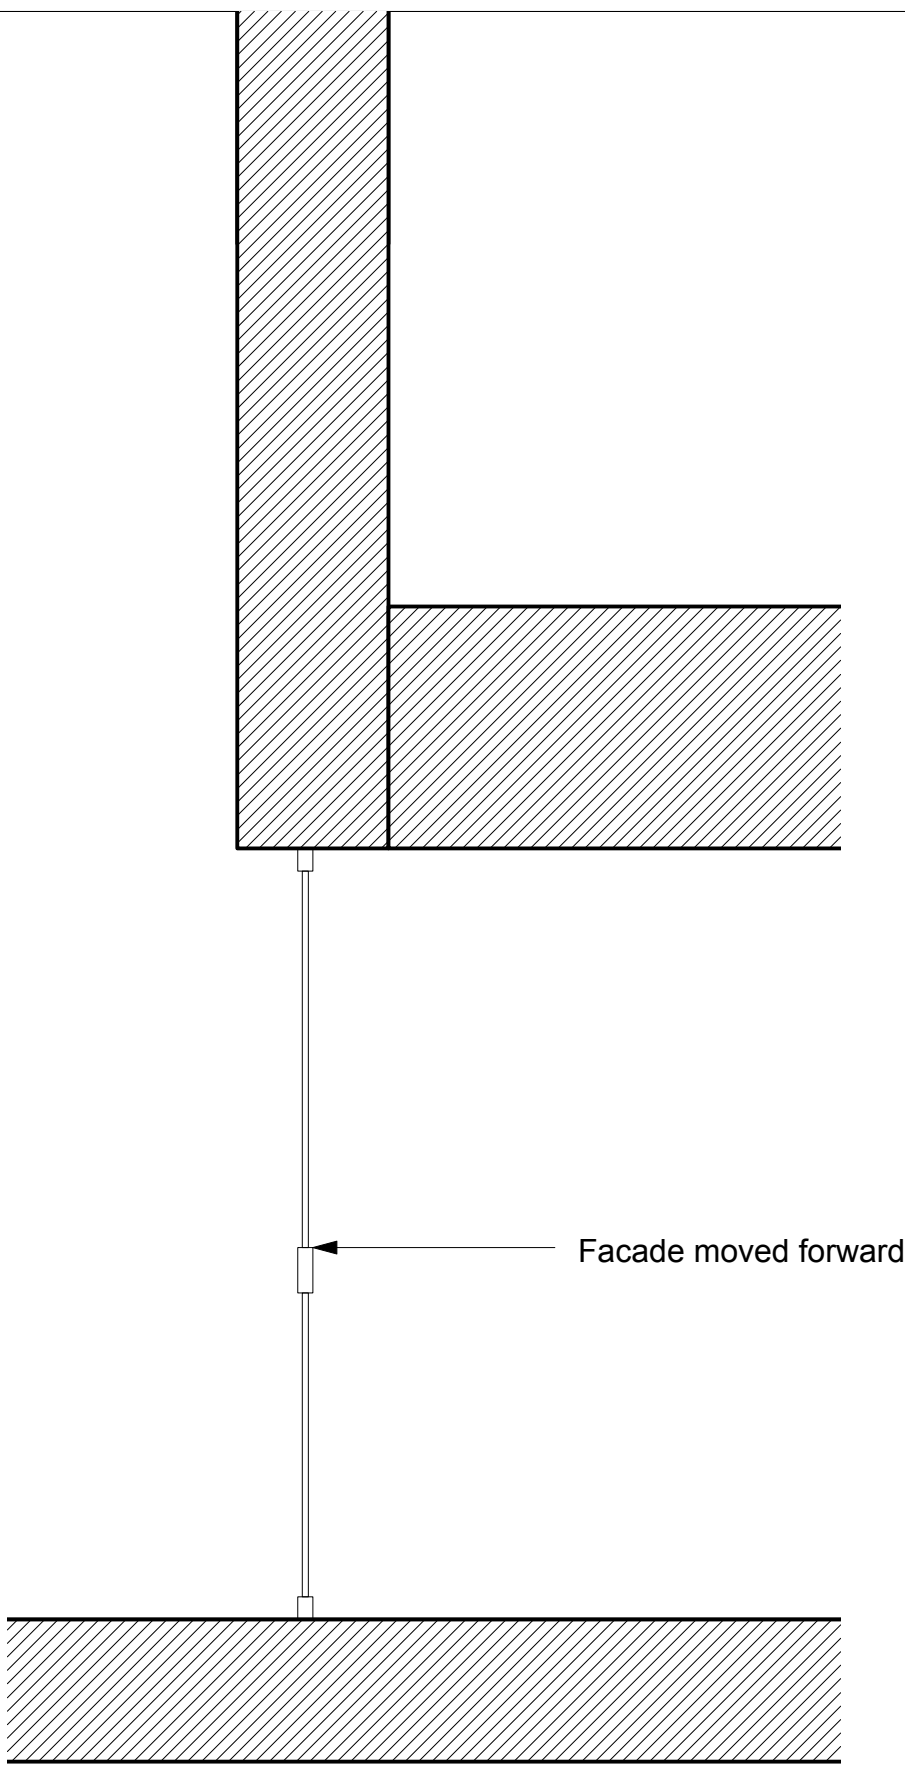

Proposed Section
ES_01 1:25@A1 ; 1:50@A3


0 0.5m 1m 2m

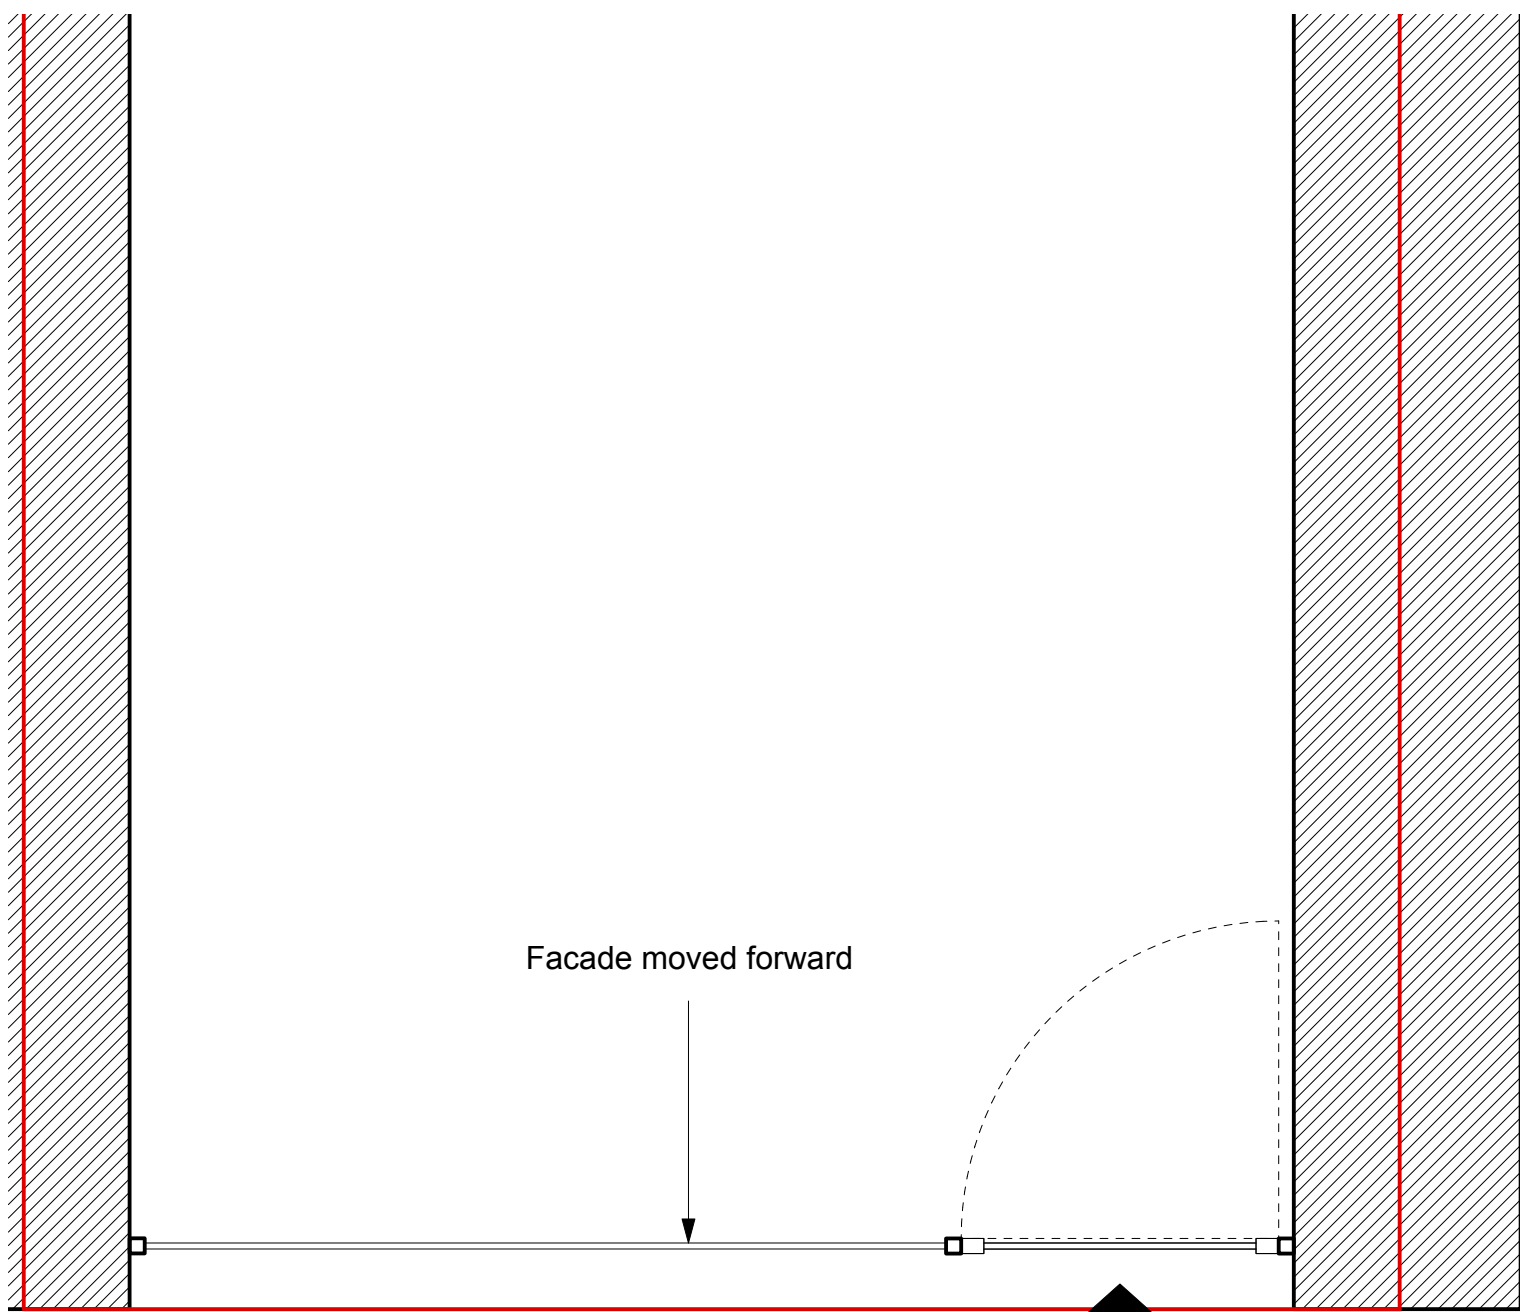

Proposed Entrance

Proposed Plan
GA_01 1:25@A1 ; 1:50@A3

0 0.5m 1m 2m

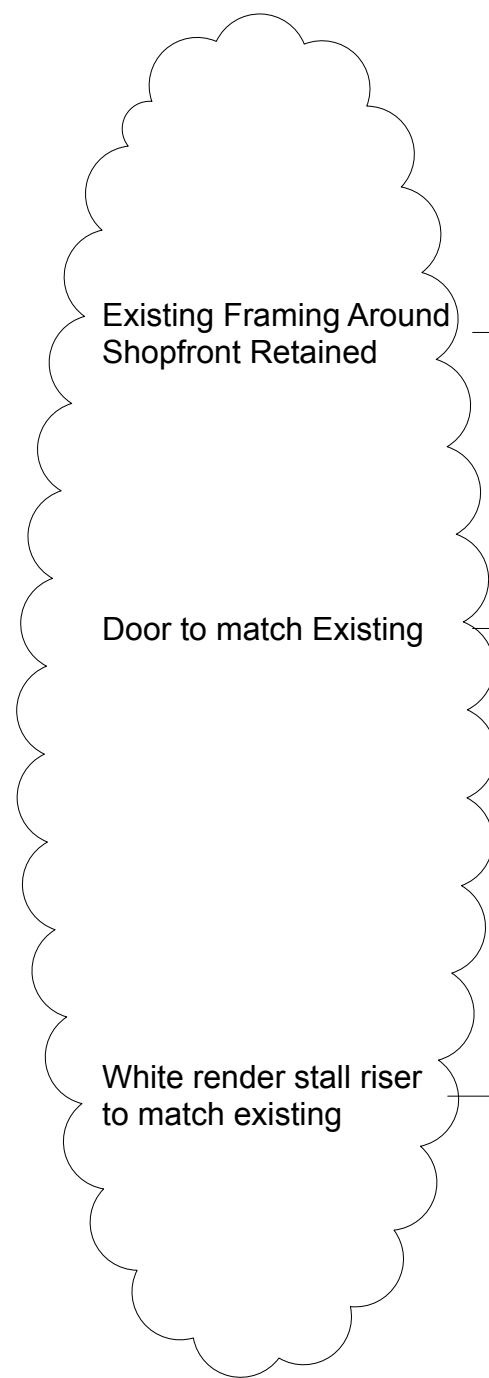

Proposed Entrance

Proposed Eastcheap Elevation
EE_01 1:25@A1 ; 1:50@A3

0 0.5m 1m 2m