


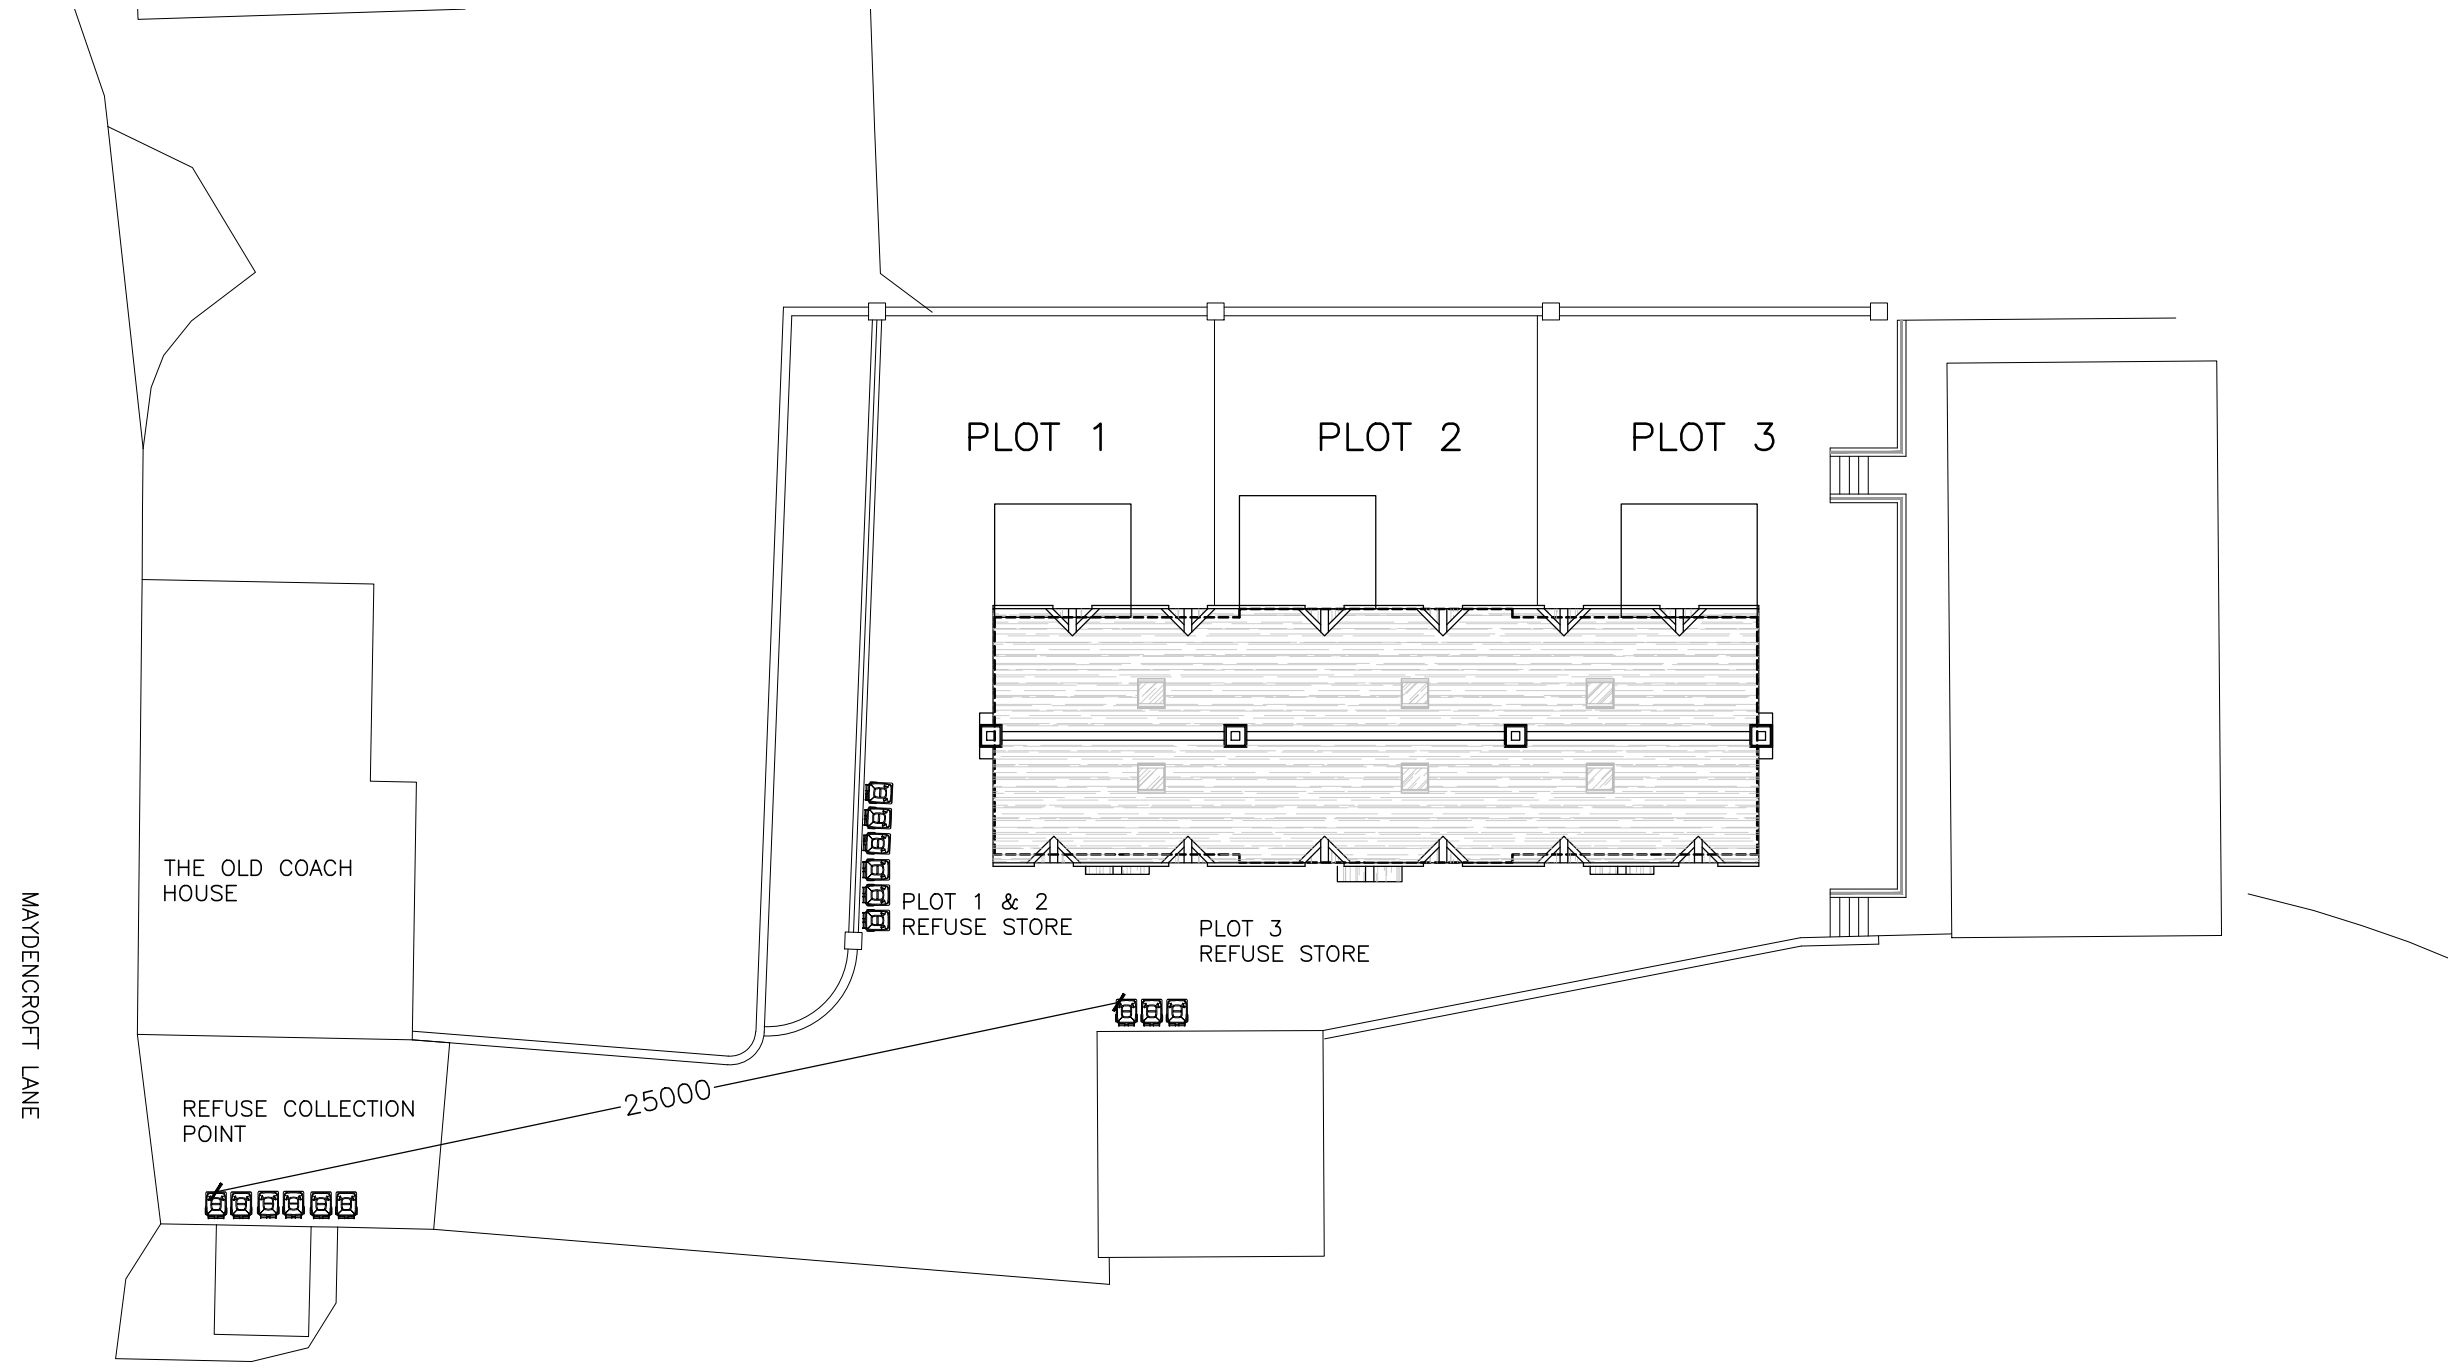

REFUSE COLLECTION PLAN (1:200)

0 4.0 8.0 12.0 16.0 20.0m

1: 200

NOTES AND REVISIONS All stated dimensions must be verified on site. Lobs Design must be advised of any discrepancies. This drawing must be read together with the specification/Bill of Quantities and related drawings. This drawing is for the purpose of obtaining Planning & Building Regulations Approval only. Should the contractor use them to build from then they assume full responsibility for the design. <table><tr><td>REV</td><td>DESCRIPTION</td><td>DRWN</td><td>CHKD</td><td>DATE</td></tr><tr><td> </td><td> </td><td> </td><td> </td><td> </td></tr><tr><td> </td><td> </td><td> </td><td> </td><td> </td></tr></table>	REV	DESCRIPTION	DRWN	CHKD	DATE															Client		Drawing Title				 Lobs Design Architectural Services Devonshire B.C. Works Road, Letchworth Garden City Hertfordshire, SG6 1GJ T: 01462 488212 M: 07960 006077 E: info@lobs-design.co.uk
	REV	DESCRIPTION	DRWN	CHKD	DATE																					
					Highacre (Cambridge) Ltd Land Adjacent to Gosmore Nursing Home, Hitchin Road, SG4 7QH		Refuse Location Plan																			
				Project		Scale	Date	Drawn	Checked																	
				Proposed New Terrace of 3 No. Two Bed Cottages		As Shown	Aug 2024	ipl																		
						Project No	Drawing No	Revision																		
						LD614A	NMA206	—																		