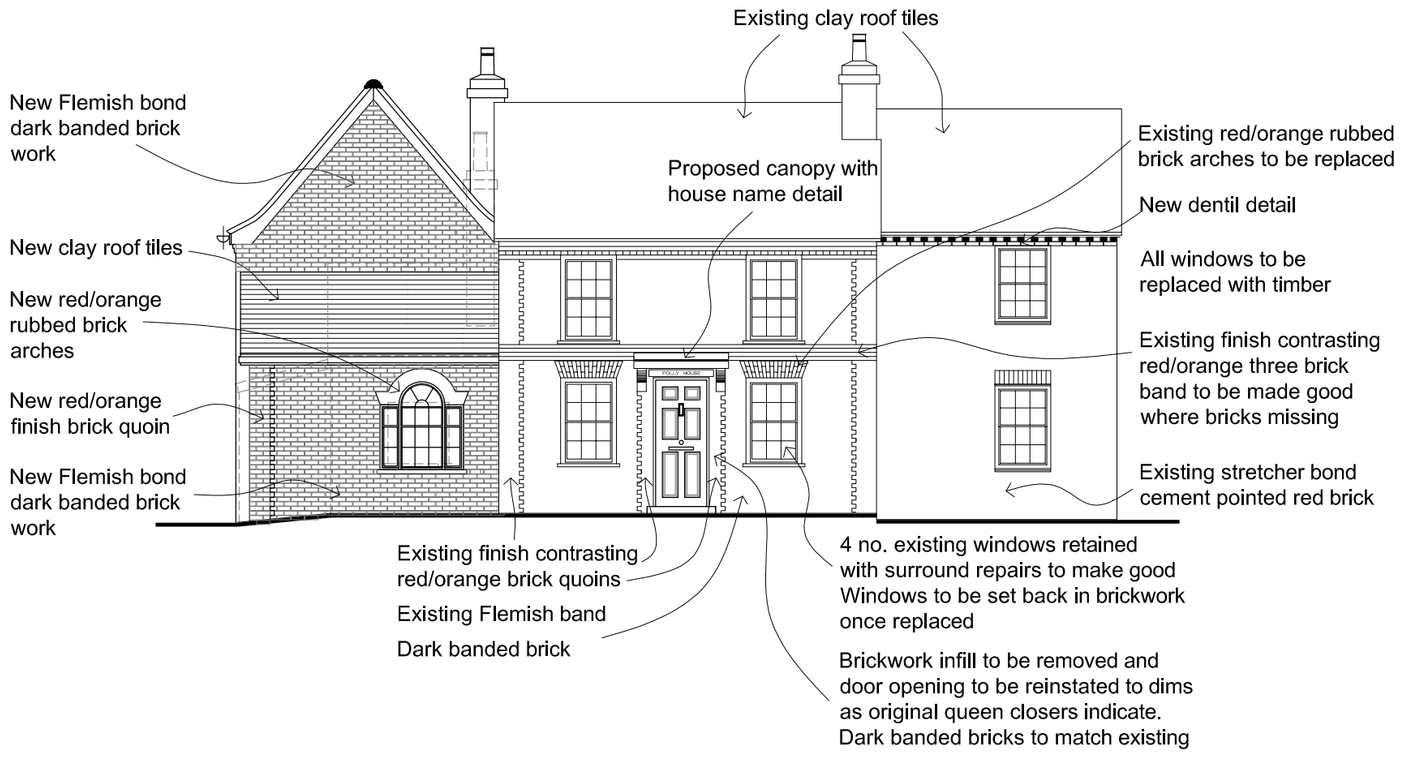

PROPOSED WEST (front) **ELEVATION**

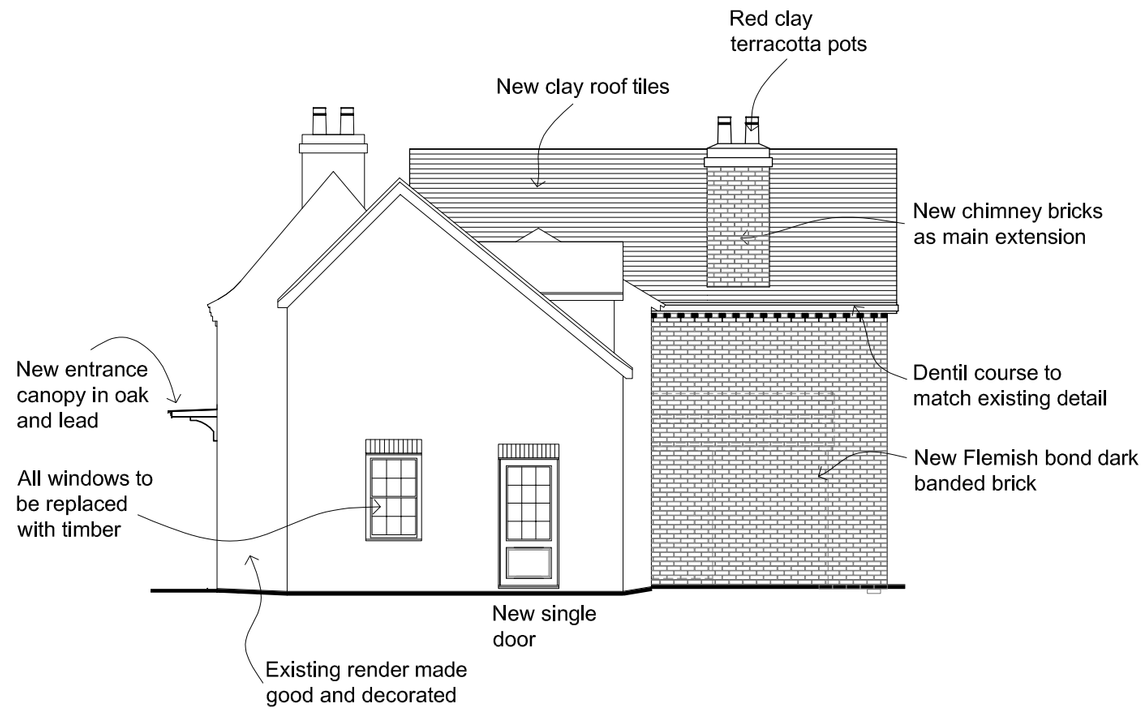

PROPOSED SOUTH (side) **ELEVATION**

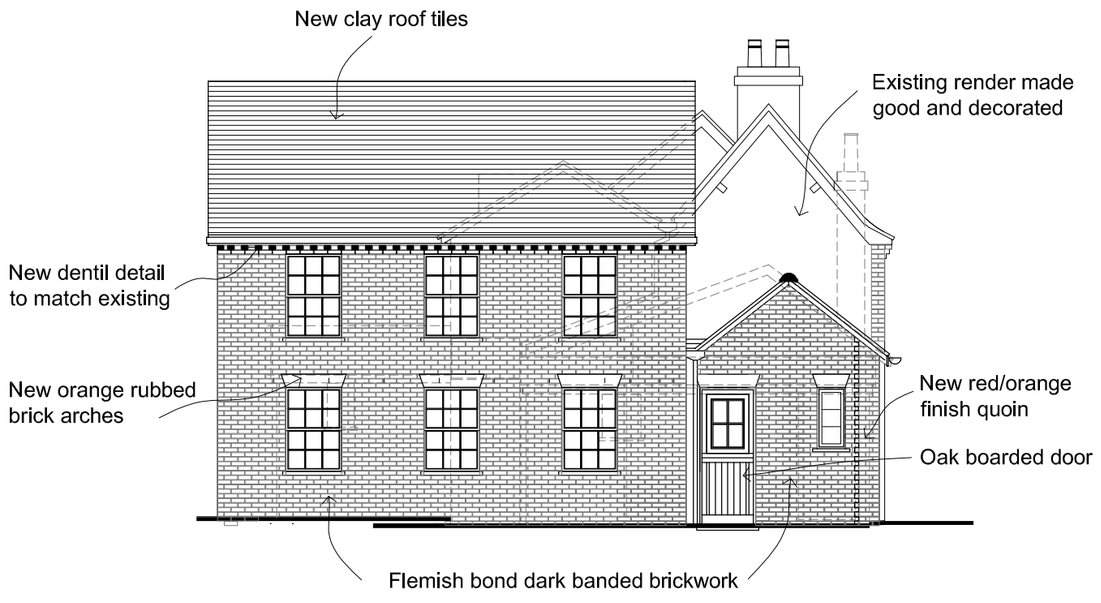

PROPOSED NORTH (side) **ELEVATION**

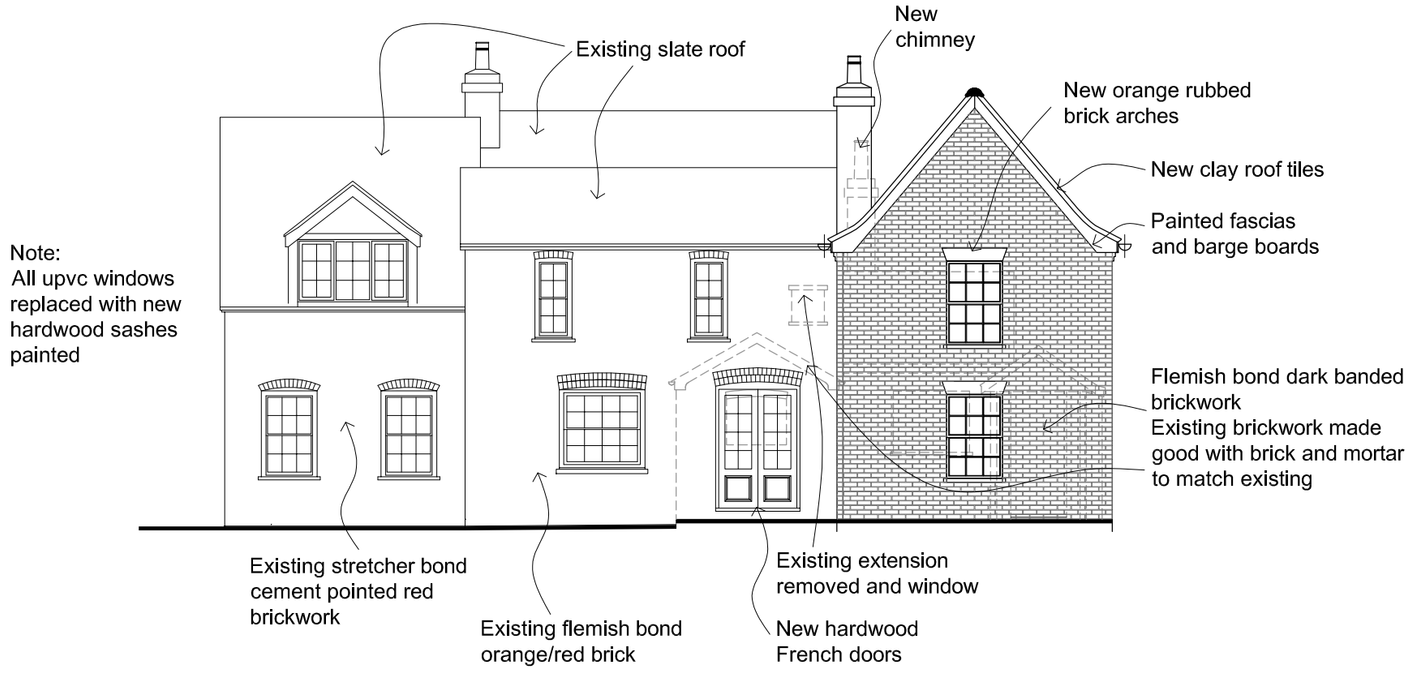

PROPOSED EAST (rear) **ELEVATION**

Folly House, Folly Lane, St Ippolyts

NOTES:

Do Not Scale.

Report all discrepancies, errors and omissions.

Verify all dimensions on site before commencing any work on site or preparing shop drawings.

All materials, components and workmanship are to comply with the relevant British Standards, Codes of Practice, and appropriate manufacturers recommendations that from time to time shall apply.

For all specialist work, see relevant drawings.

This drawing and design are copyright of the Clague LLP Registration number OC335948.

Rev	Date	Description

Project Title

Folly House
Folly Lane
St Ippolyts
Hertfordshire
SG4 7NU

Drawing Description

Proposed Elevations

Scale
1:100 @ A2

Drawn by

Date
Sept 2017

Checked by

CLAGUE ARCHITECTS

62 Burgate, Canterbury
Kent CT1 2BH 01227 762060

1 Kingsbourne Court, Luton Road,
Harpenden, Hertfordshire Al5 3BL 01582 765102

4th Floor, 99 Charterhouse Street
London EC1M 6HR 0203 597 6112

CANTERBURY LONDON HARPENDEN

Drawing Number
22901A 07

Revision
P7