

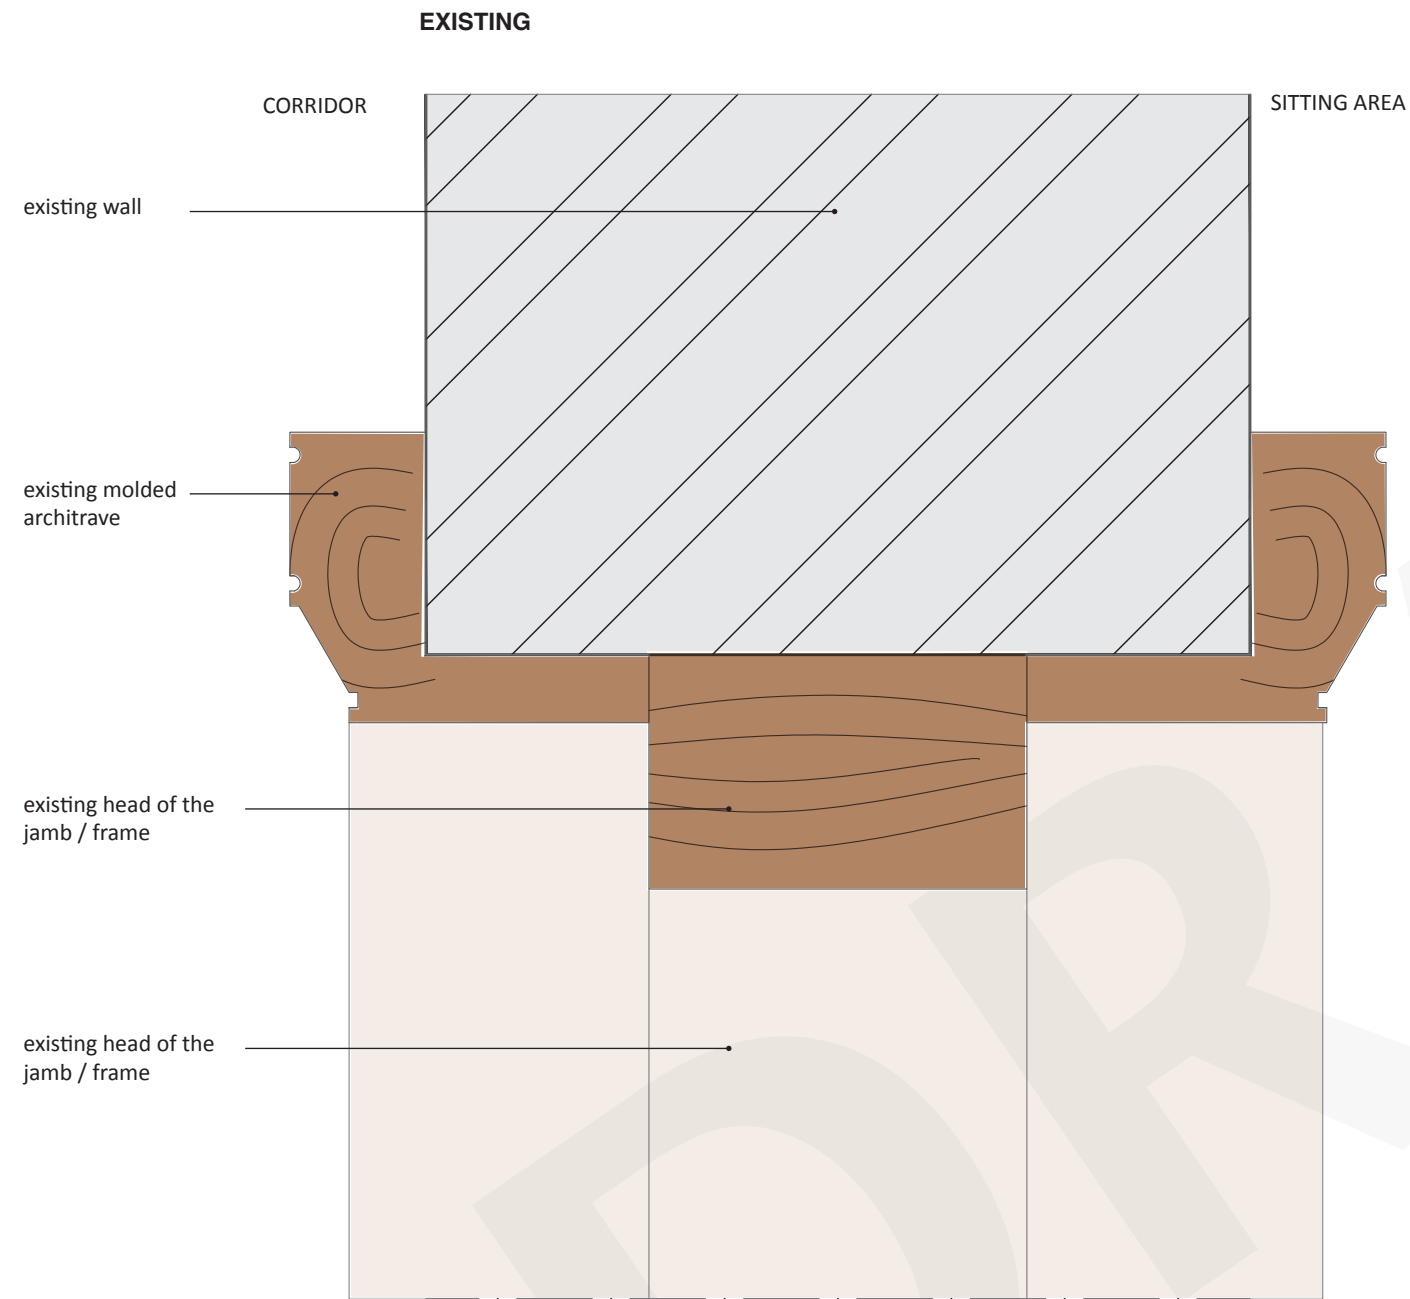


Fig.5 Section AA - existing

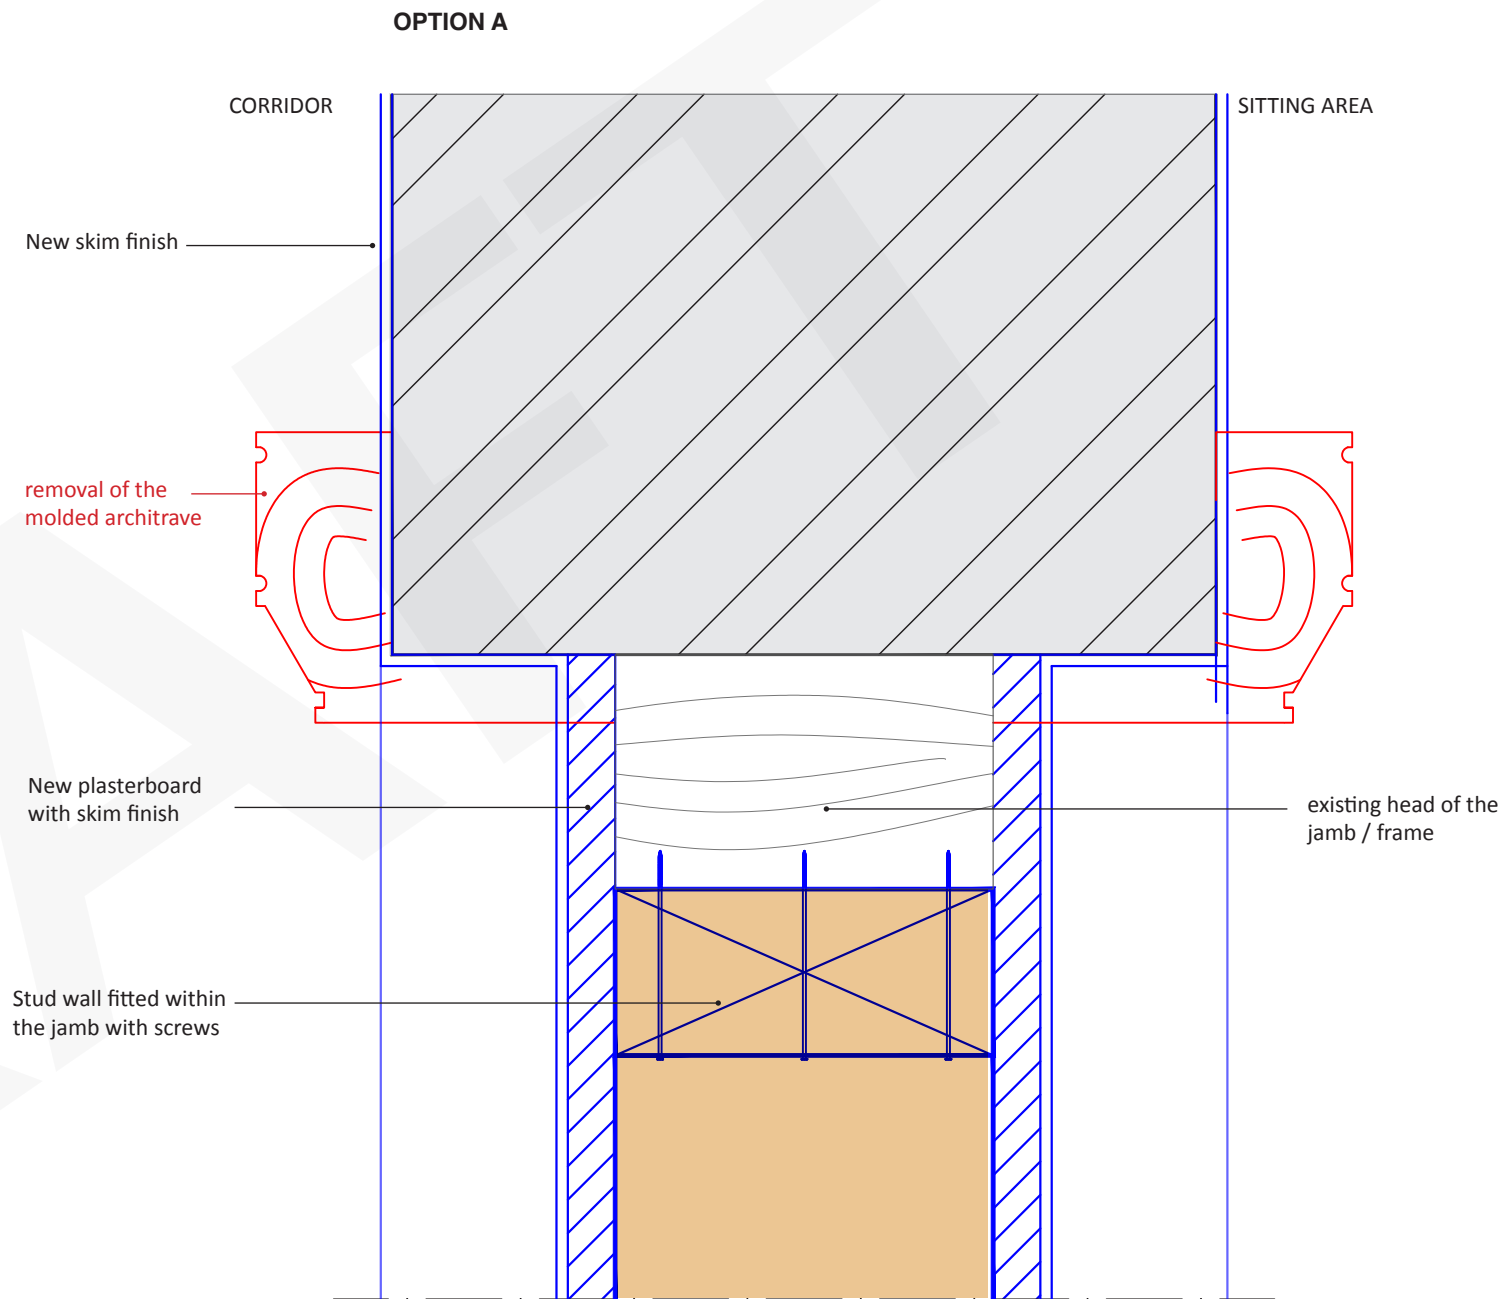


Fig.6 Section AA - as proposed option A

0.5 10cm 1:2



Suite 4a, 30 Bancroft
Hitchin, SG5 1LE
01462 236866
michael@michaelcollinsarchitects.com
www.michaelcollinsarchitects.com

Indicative site boundary - refer to title deed

Note: This drawing is copyright

Note: to be read in conjunction with Structural Engineers
Information, specification and drawings

All setting out dimensions to be checked on site by
contractor and any discrepancies to be noted ASAP.
Windows, steelwork, to be site sized.

All sundry work not shown to be undertaken in accordance
with the British Standards.

Note: This drawing is not a deed plan.

Michael Collins Architect LLP

142 Fox Lane
N13 4BA Enfield

Job No.

209

Kitchen plan as proposed
(downtakings)

Stage: 3

Status: Planning

014

REVISION: Scale
1:2@A1