


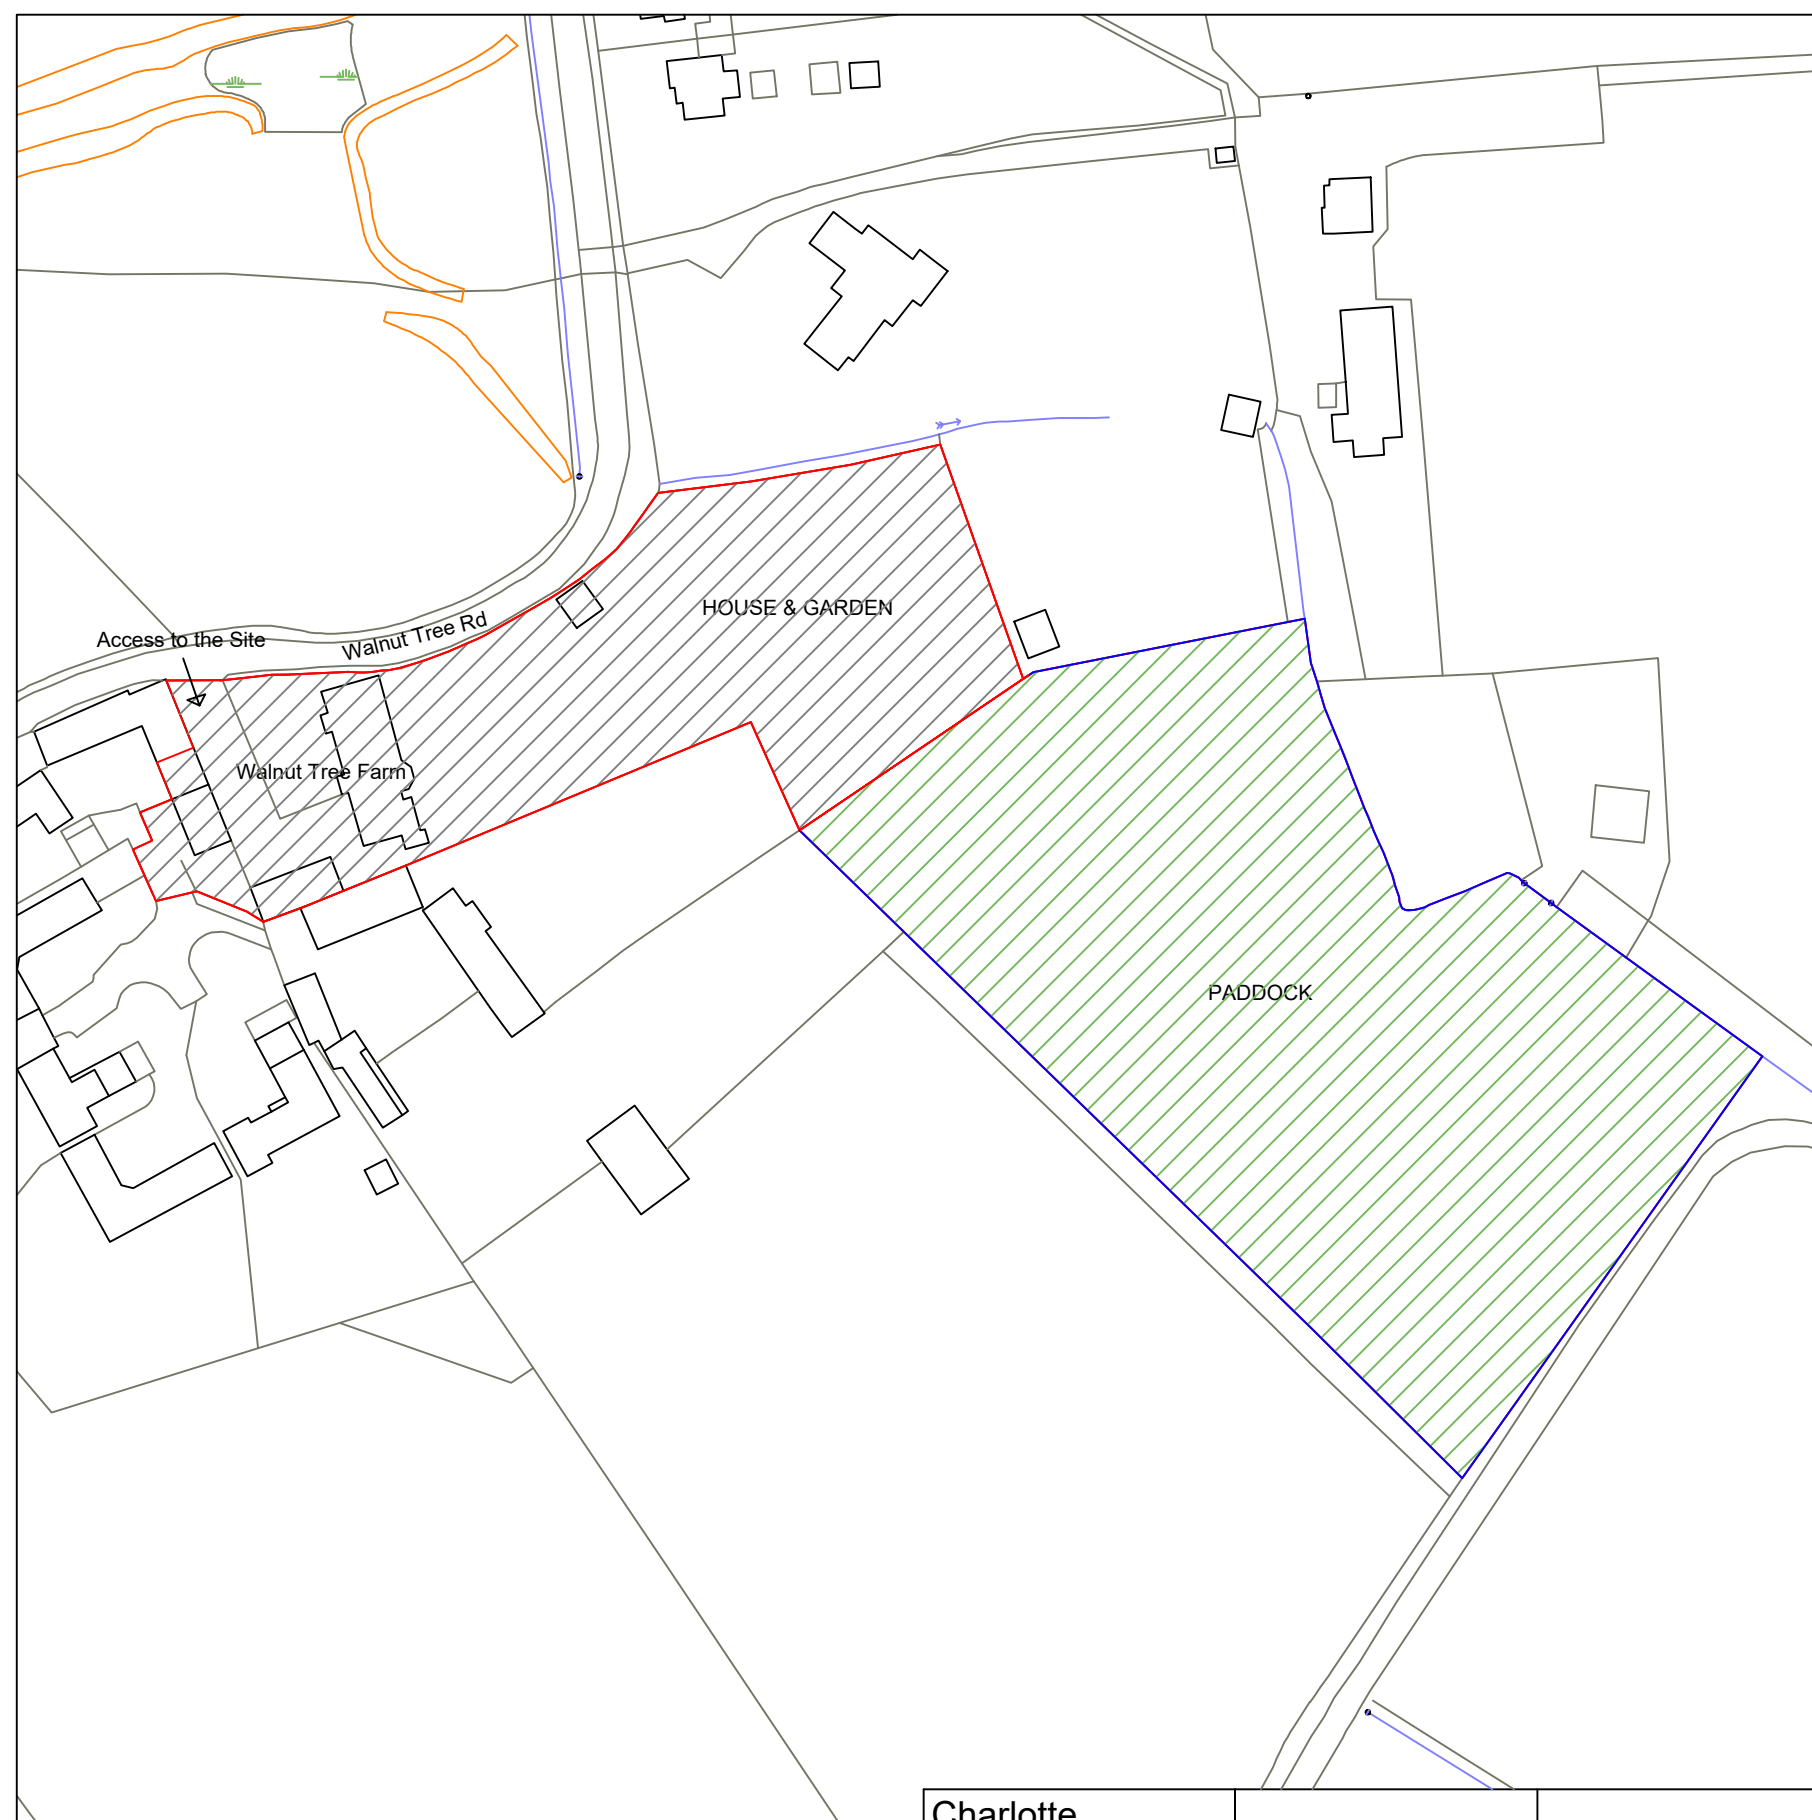

Charlotte Fausset Architect ARB MFA RIBA 41 Bunyan Close, Pirton, Hitchin, Herts, SG5 3RE Tel : 07815570717	Peter Cole	Location Plan	WFT-10-001 Rev : 0	31.03.26	
	Walnut Tree Farm Walnut Tree Rd, Pirton SG5 3PX		0 10m 20m 30m 40m 50m Scale 1 : 1250 at A4		