



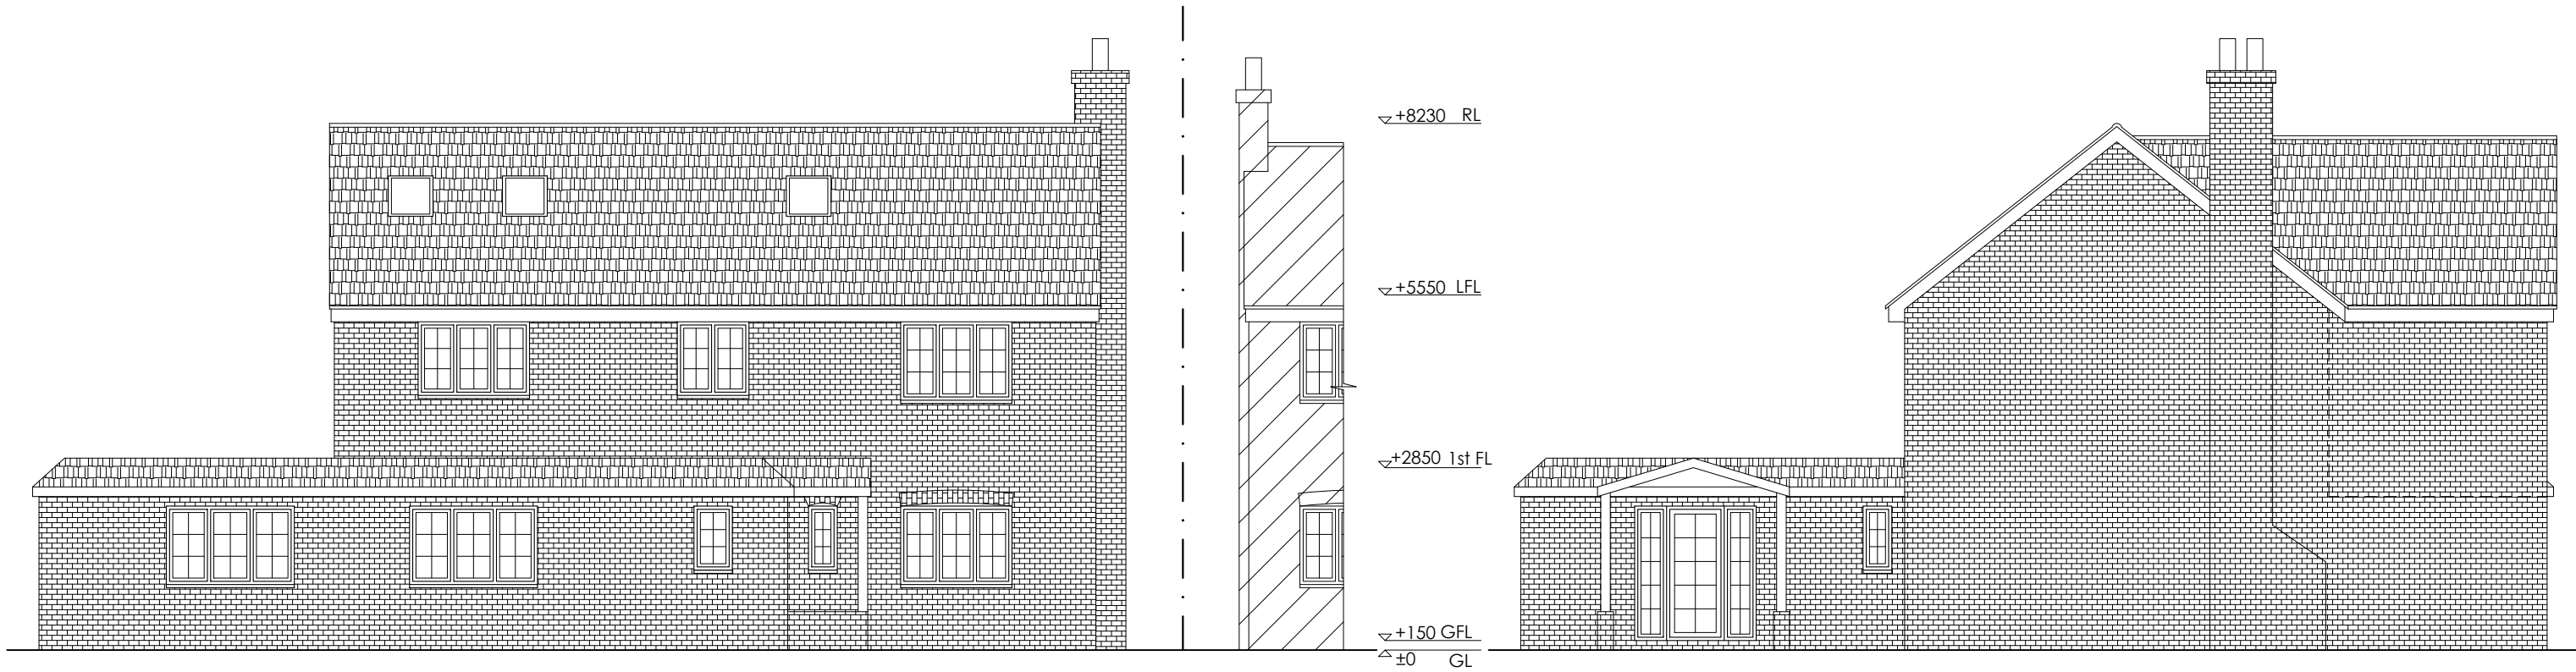


01
A-310
PROPOSED FRONT ELEVATION
SCALE- 1:100@A3

02
A-310
PROPOSED RIGHT ELEVATION
SCALE- 1:100@A3

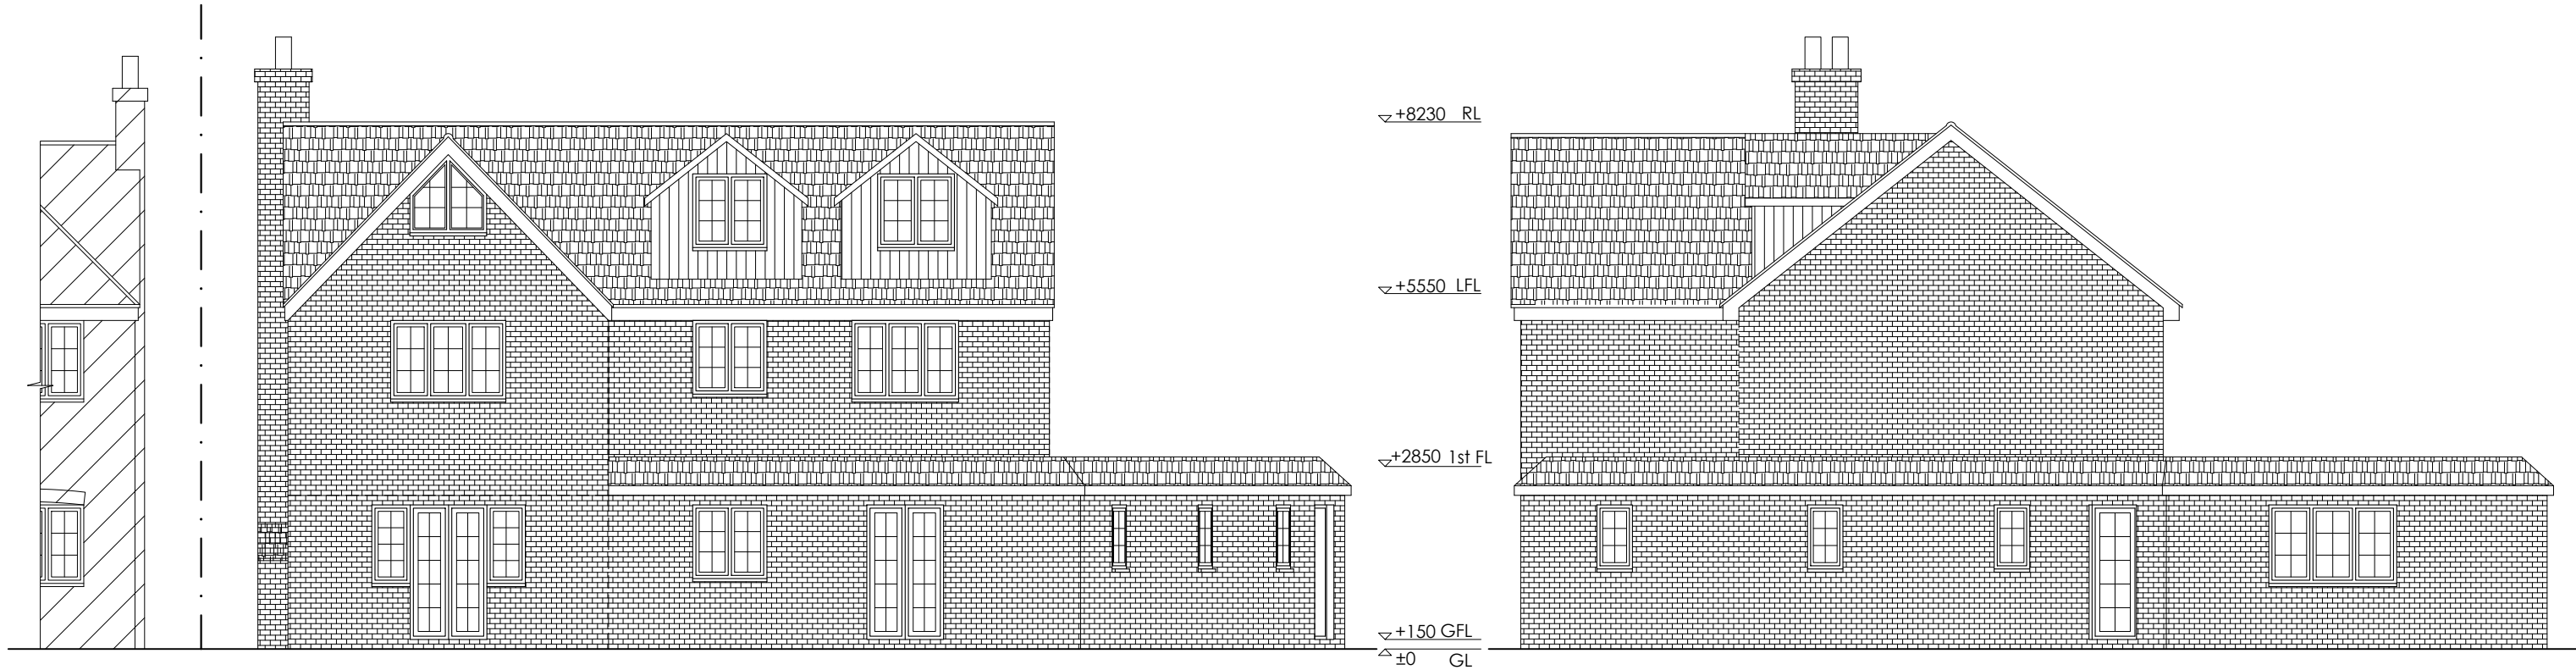

04
A-310
PROPOSED REAR ELEVATION
SCALE- 1:100@A3

03
A-310
PROPOSED LEFT ELEVATION
SCALE- 1:100@A3

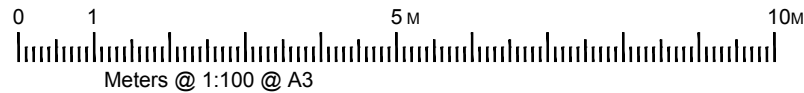

DATE	REVISION	DESCRIPTION
STATUS		
PLANNING		

CODE	CLIENT	VICKRAM SINGH
25.040 3HC	PROJECT	RESIDENTIAL EXTENSION 3, HIGHOVER COTTAGES, HITCHIN, SG4 0RQ

NO	A310		TITLE
VER	A	REV	00

PROPOSED ELEVATIONS

DATE	24/11/2025	
DES	HRI	DRN
	HRI	HRI

ARCICON
AN INTEGRATED APPROACH

arcicon.uk | +44 (0) 75571 40325 | mail@arcicon.uk
+44 (0) 1494 305131
6 Cumberland Close,
Amersham HP7 9NH

+44 (0) 2084706165
26 St Olaves Road,
Eastham E6 2PA

