


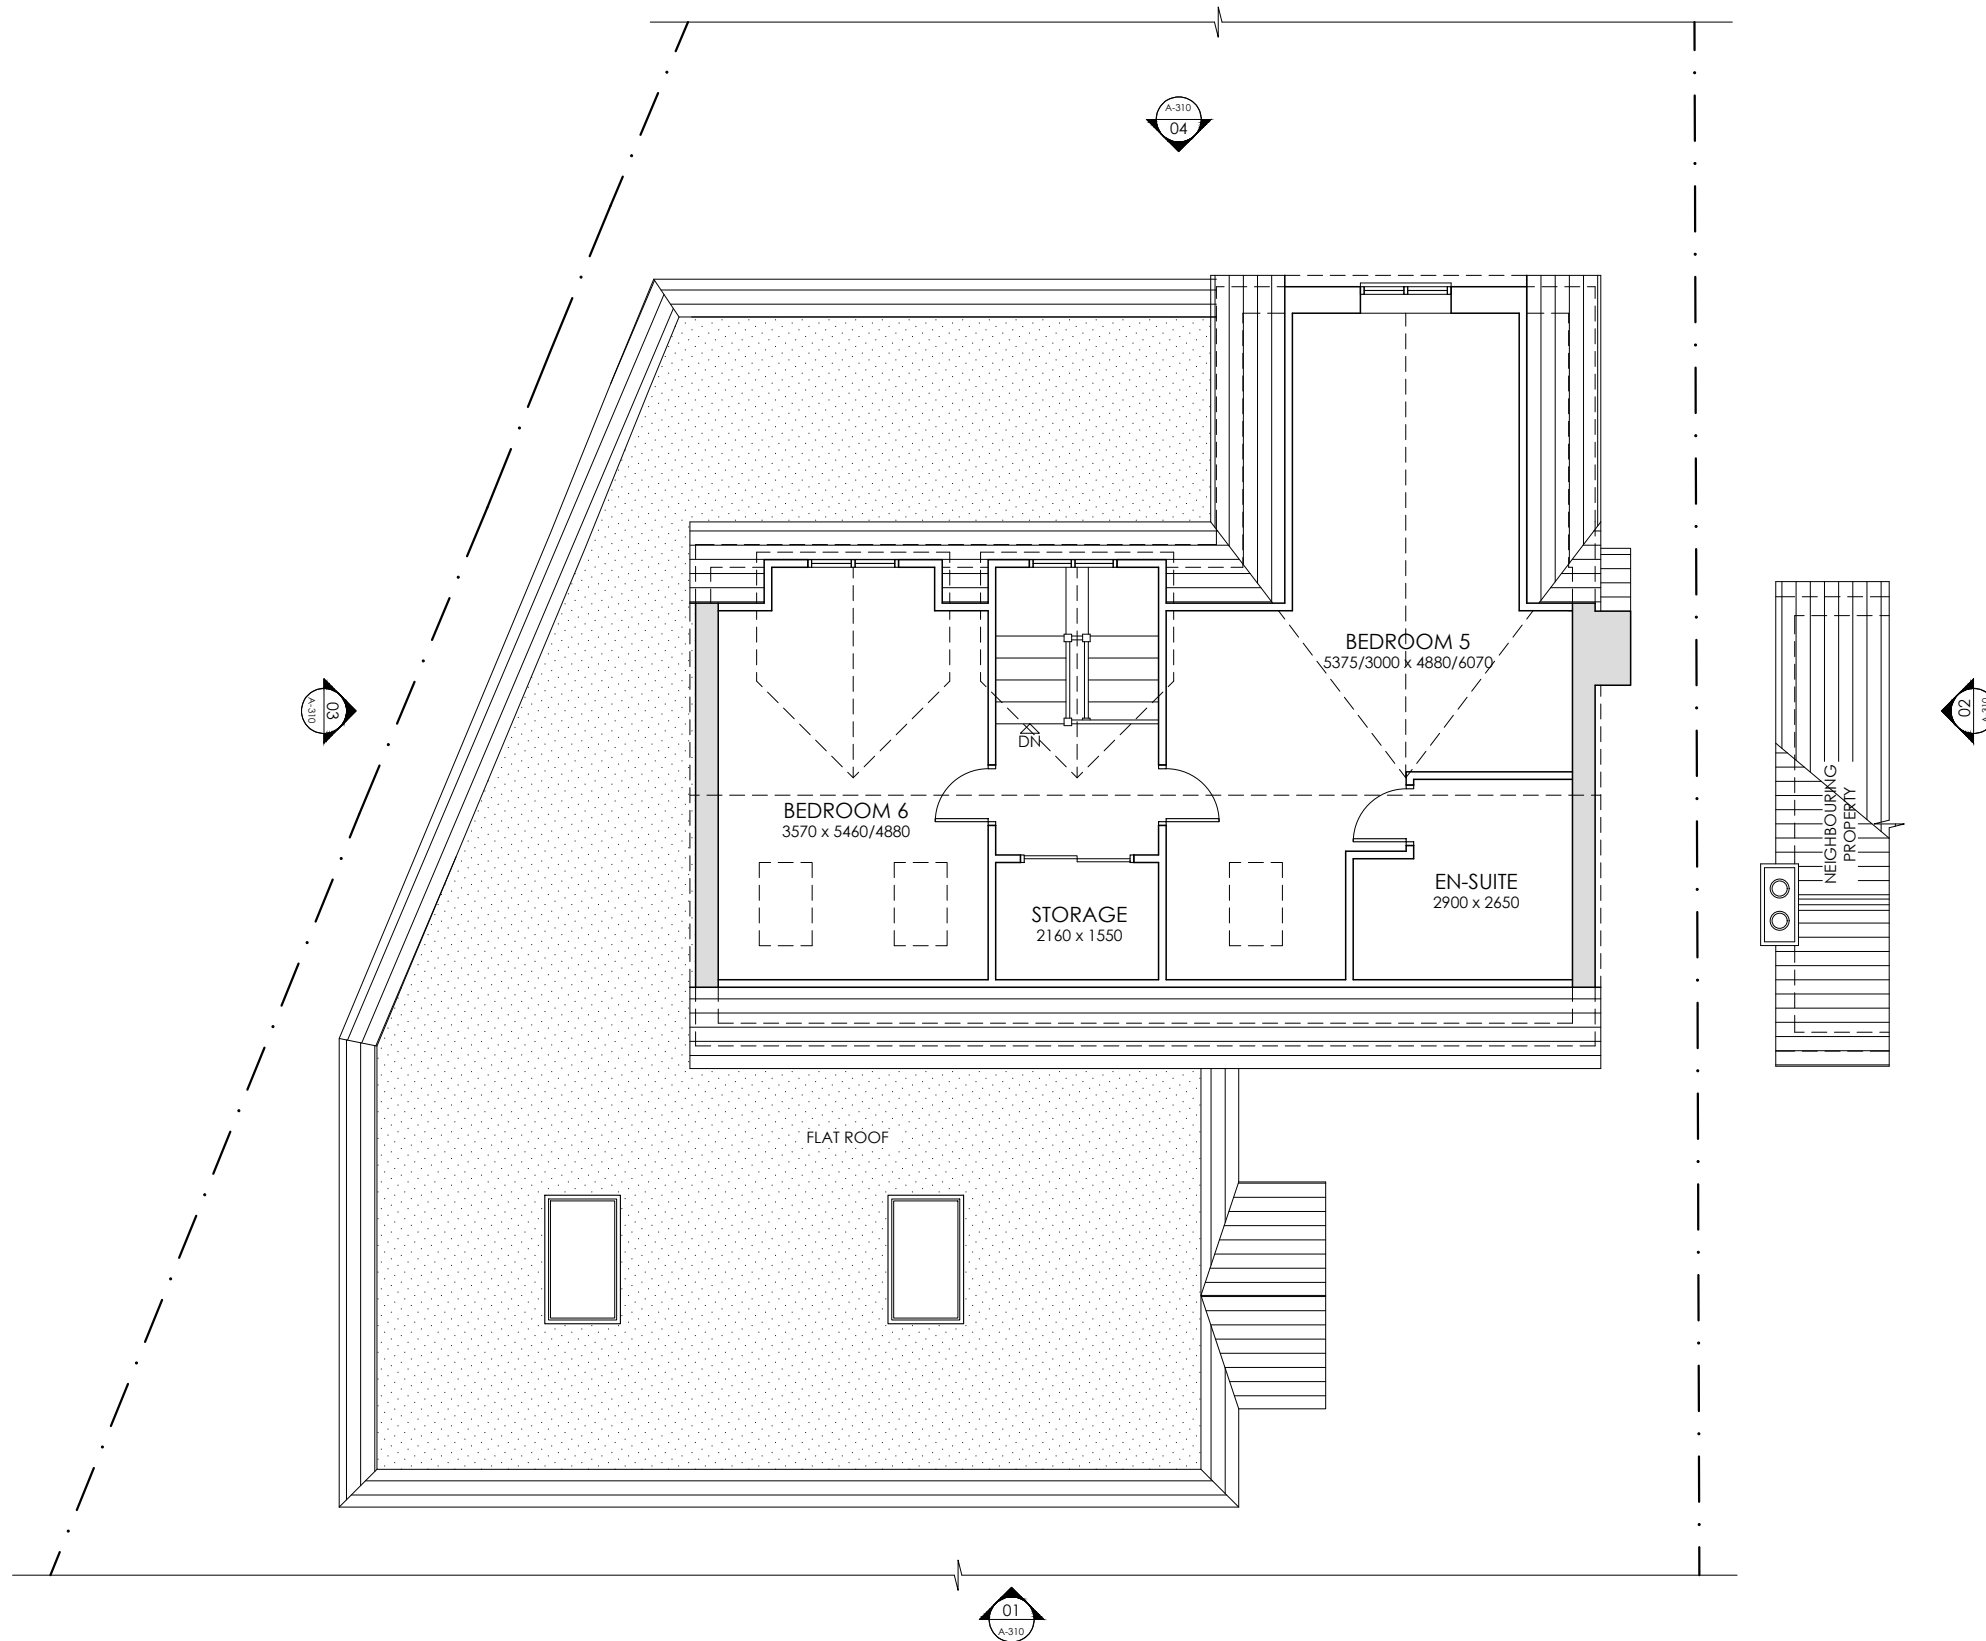

01 A-308 PROPOSED SECOND FLOOR PLAN
SCALE- 1:100@A3

DATE	REVISION	DESCRIPTION
STATUS		PLANNING