


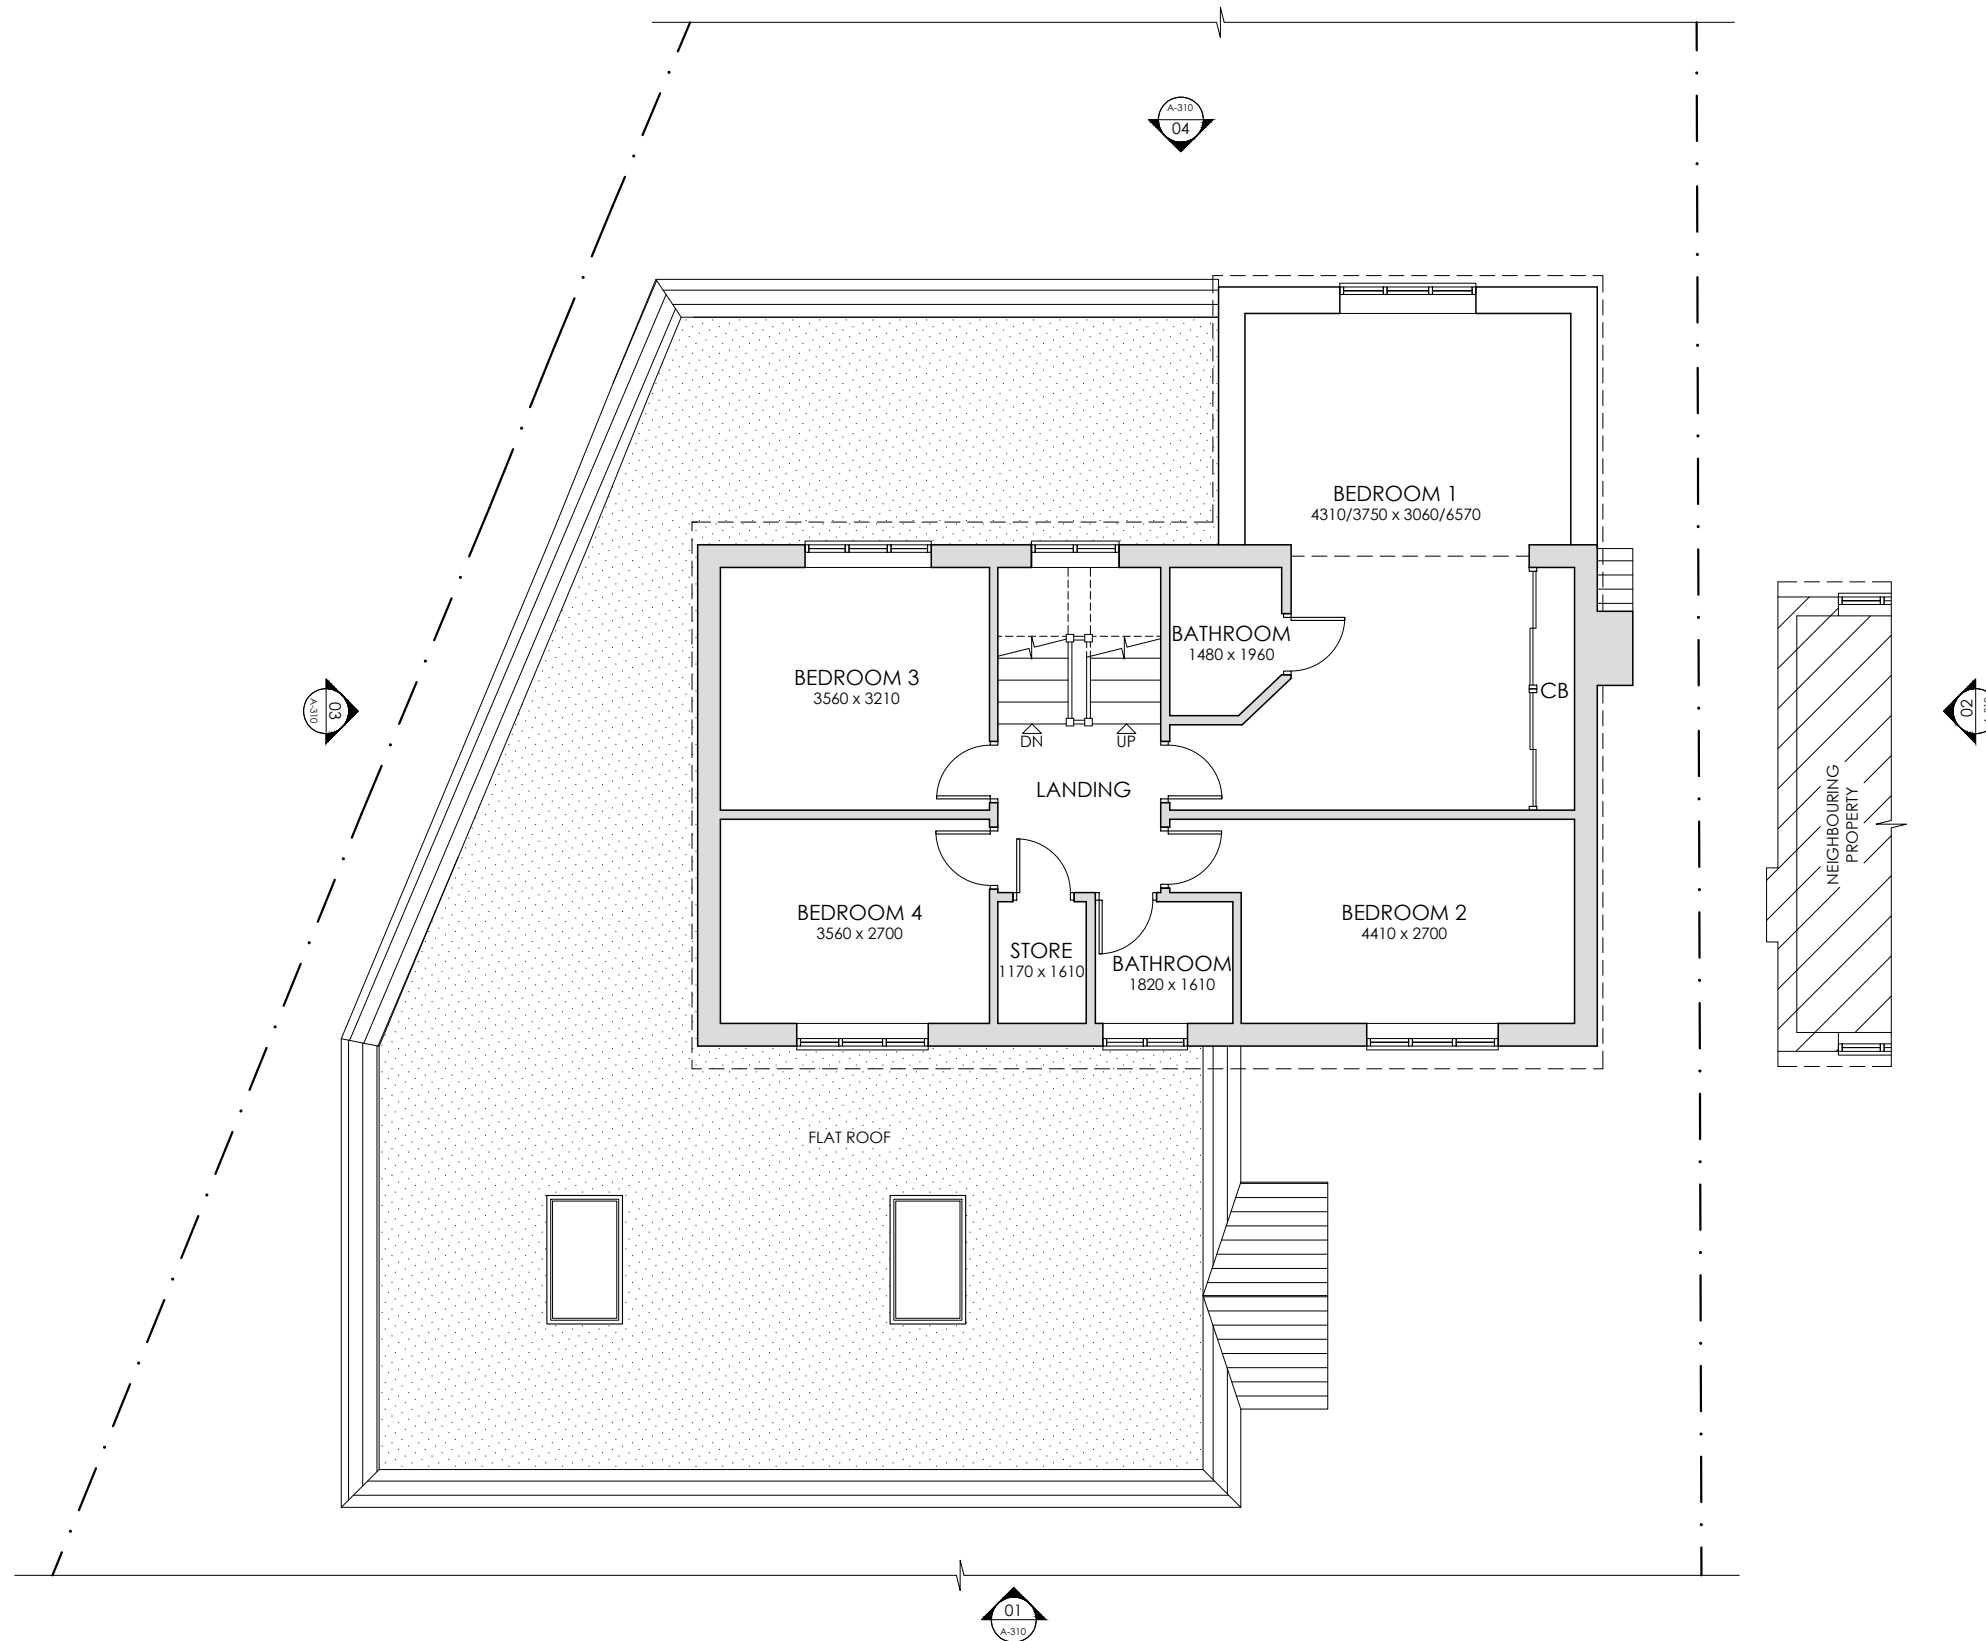

01 A-307 PROPOSED FIRST FLOOR PLAN
SCALE- 1:100@A3



DATE	REVISION	DESCRIPTION
STATUS		PLANNING

