


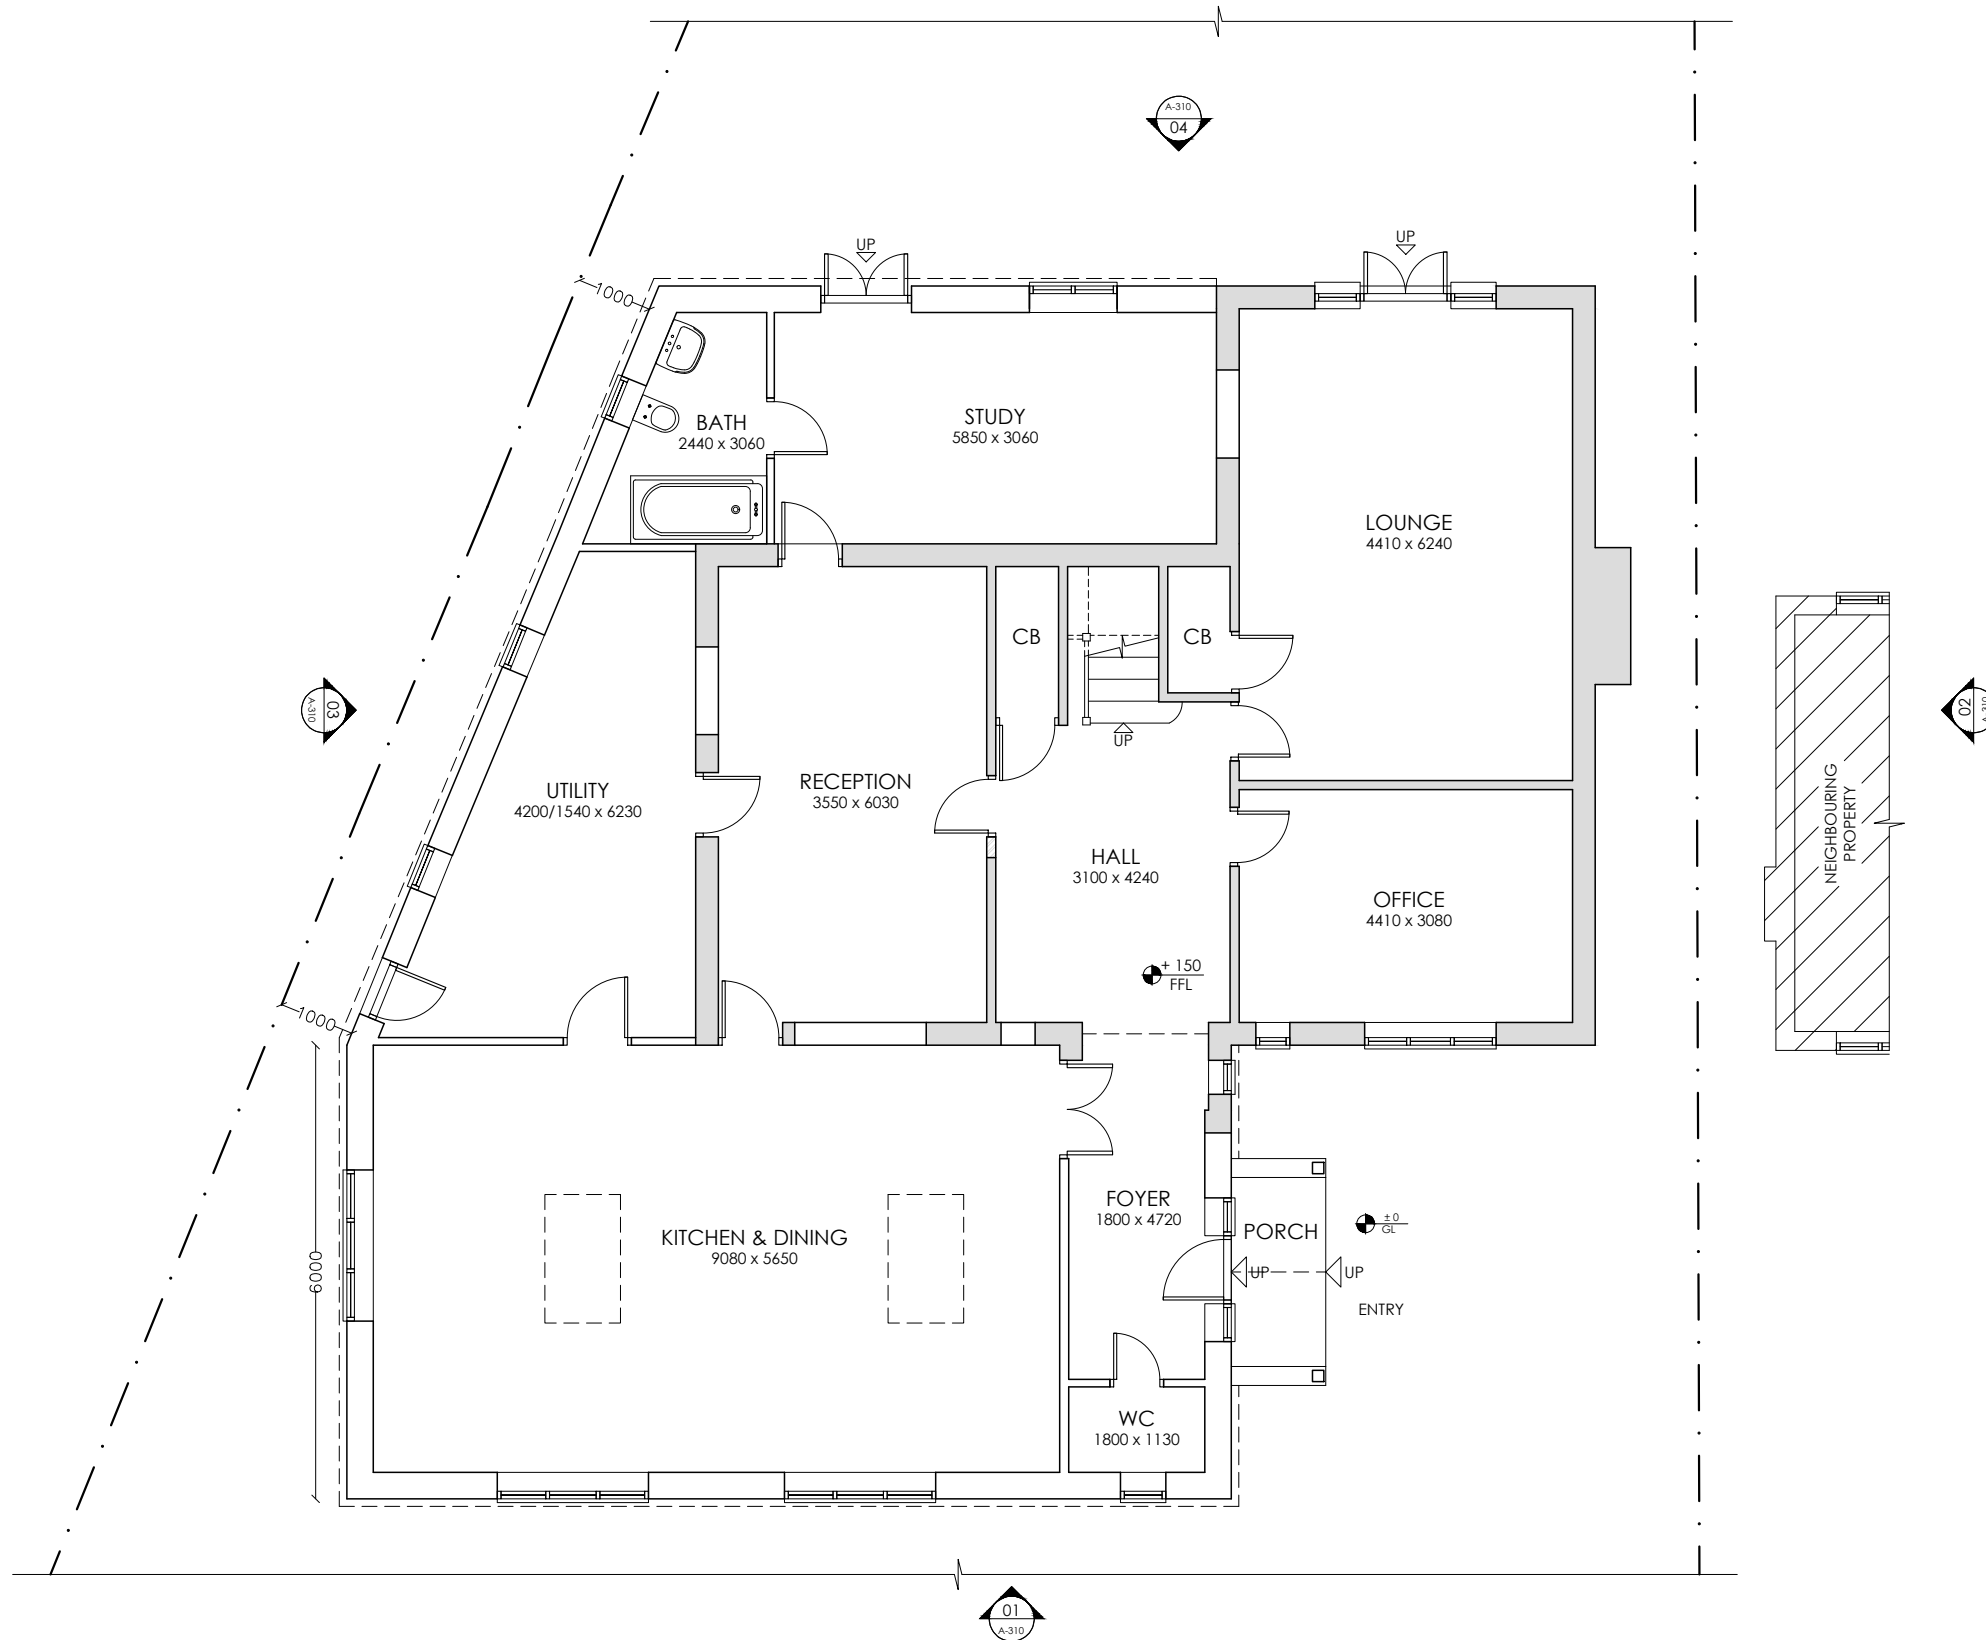

01
A-306
PROPOSED GROUND FLOOR PLAN
SCALE- 1:100@A3



DATE	REVISION	DESCRIPTION
STATUS		PLANNING

