


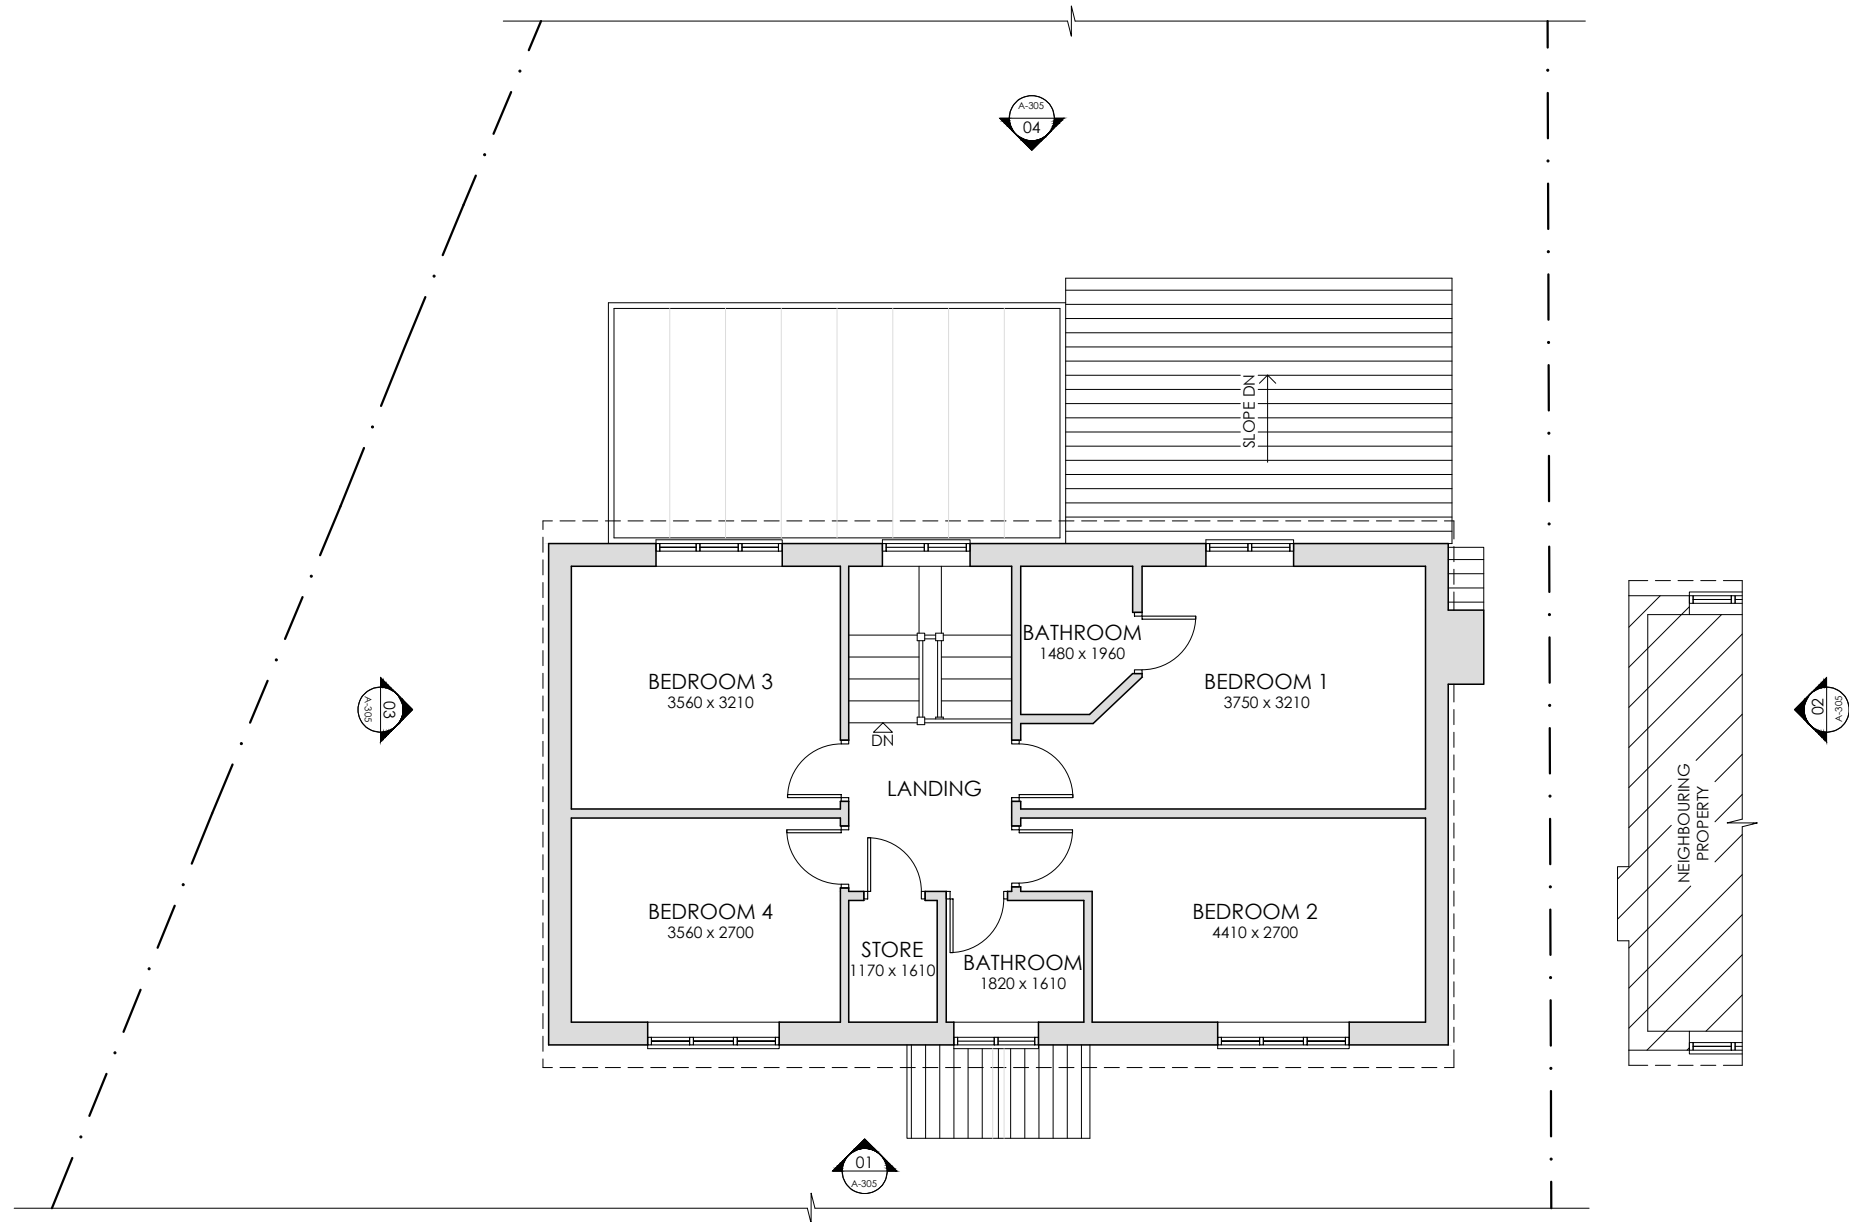

01
A-303

EXISTING FIRST FLOOR PLAN

SCALE- 1:100@A3



DATE	REVISION	DESCRIPTION
STATUS		PLANNING

CODE	CLIENT	VICKRAM SINGH
25.040 3HC	PROJECT	RESIDENTIAL EXTENSION 3, HIGHOVER COTTAGES, HITCHIN, SG4 0RQ

NO	A303		TITLE
VER	A	REV	00

EXISTING FIRST FLOOR PLAN

DATE	24/11/2025	
DES	HRI	DRN
	HRI	HRI

ARCICON
AN INTEGRATED APPROACH

arcicon.uk | +44 (0) 75571 40325 | mail@arcicon.uk

+44 (0) 1494 305131
6 Cumberland Close,
Amersham HP7 9NH

+44 (0) 2084706165
26 St Olaves Road,
Eastham E6 2PA

