


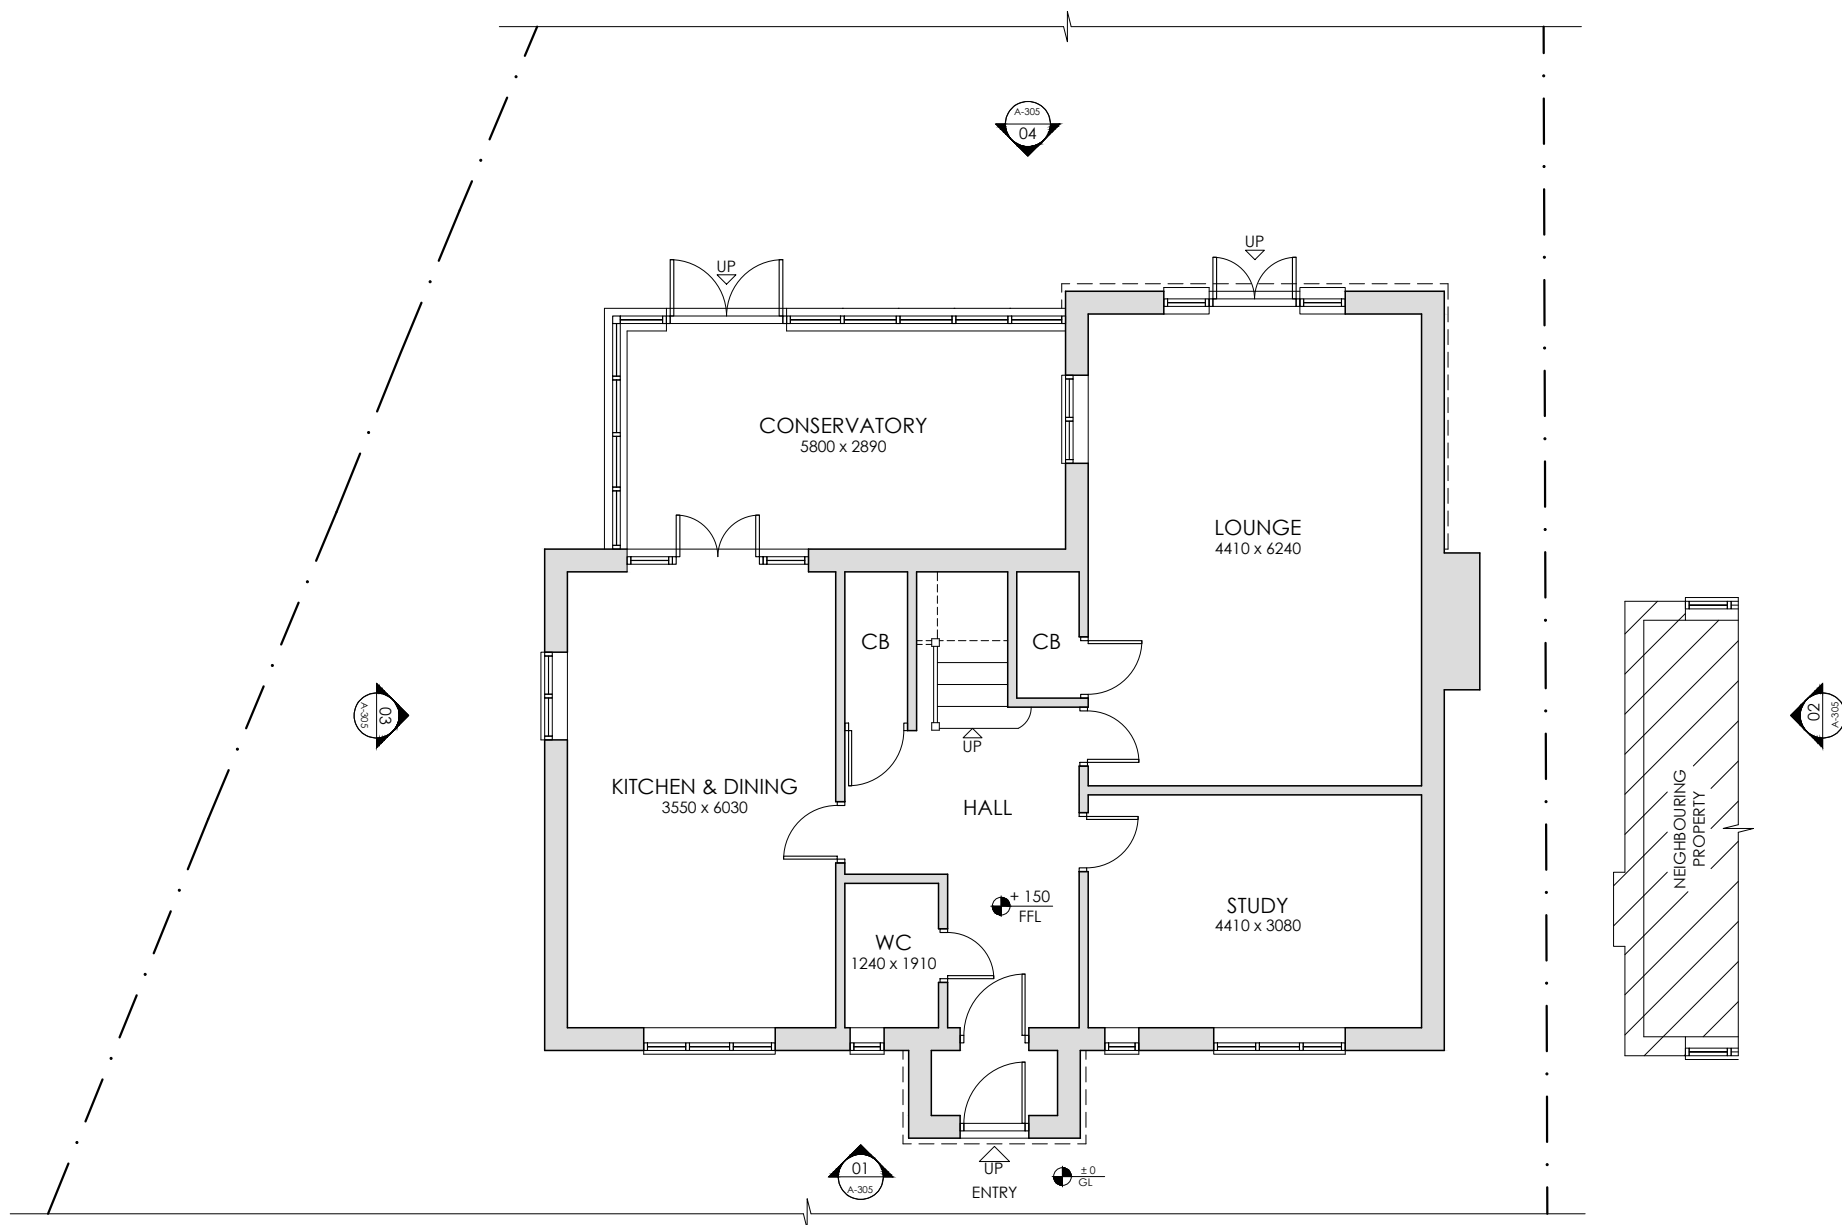

01
A-302

EXISTING GROUND FLOOR PLAN

SCALE- 1:100@A3



DATE	REVISION	DESCRIPTION
STATUS		PLANNING

