


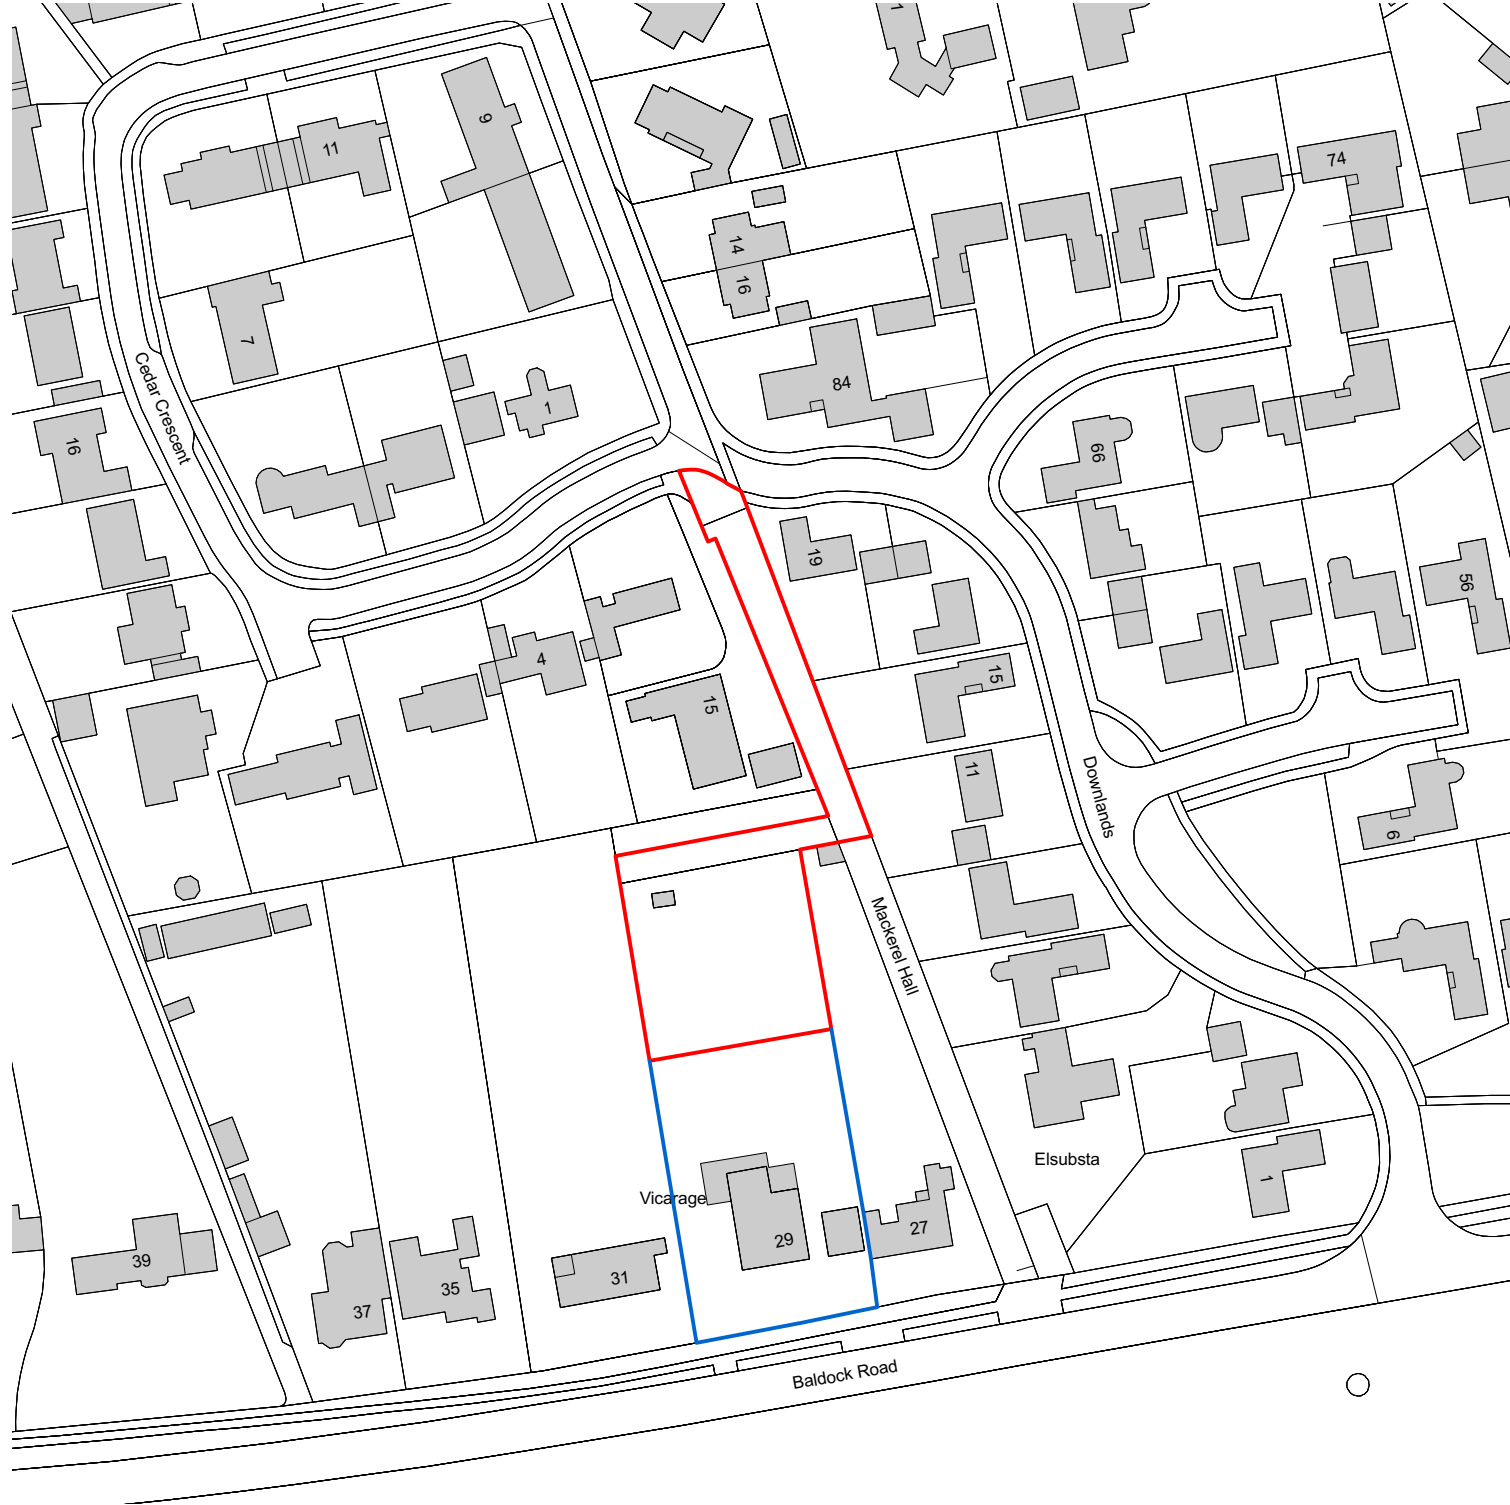

Drawings may only be scaled for the purposes of a Planning Application, do not scale for Construction purposes. All dimensions to be checked on site by the contractor and such dimensions to be their responsibility. Architect to be notified of any discrepancies, errors or omissions before construction commences. All dimensions in millimeters unless noted. If in doubt ask. Structural and services information is indicative only - refer to consultants' drawings and specification for details and setting out. All work and materials to be in accordance with current applicable statutory legislation and to comply with all relevant codes of practice and British and European Standards. Butcher Bayley Architects Limited (BBA) retain sole copyright of information contained within this drawing. No unauthorised reproduction of work. Drawings are not to be used for any purpose other than stated in the "Purpose of Issue" box. Butcher Bayley Architects Limited accept no responsibility or liability for any reliance on these drawings for purposes other than those stated.

Notes / Key
(c) Crown Copyright and Database Rights 2023 OS 100060020

P5 For Planning 02/06/2025
Rev. Amendment Date



bba

Butcher Bayley Architects

Peterborough Studio
1 London Road, Yaxley
Cambridgeshire PE7 3NG
+44 (0) 1733 753 430

Oundle Studio
The Courthouse, Mill Road, Oundle
Northamptonshire PE8 4BW
+44 (0) 1832 774 121

hello@wearebba.co.uk **www.wearebba.co.uk**

Client

Project Name
Land to Rear of 29 Baldock Road, Royston

Project Address
Land to Rear of 29 Baldock Road, Royston, Hertfordshire, SG8 5BJ

Drawing Title
Location Plan

Proj. No.	Drawn	Check	Scale @ A3
307	VS	LB	1:1250

Drawing No.	Rev.
307-BBA-00-ZZ-DR-A-01000	P5

Purpose of Issue
For Planning