


Sycamore Chestnut Tree Cottage

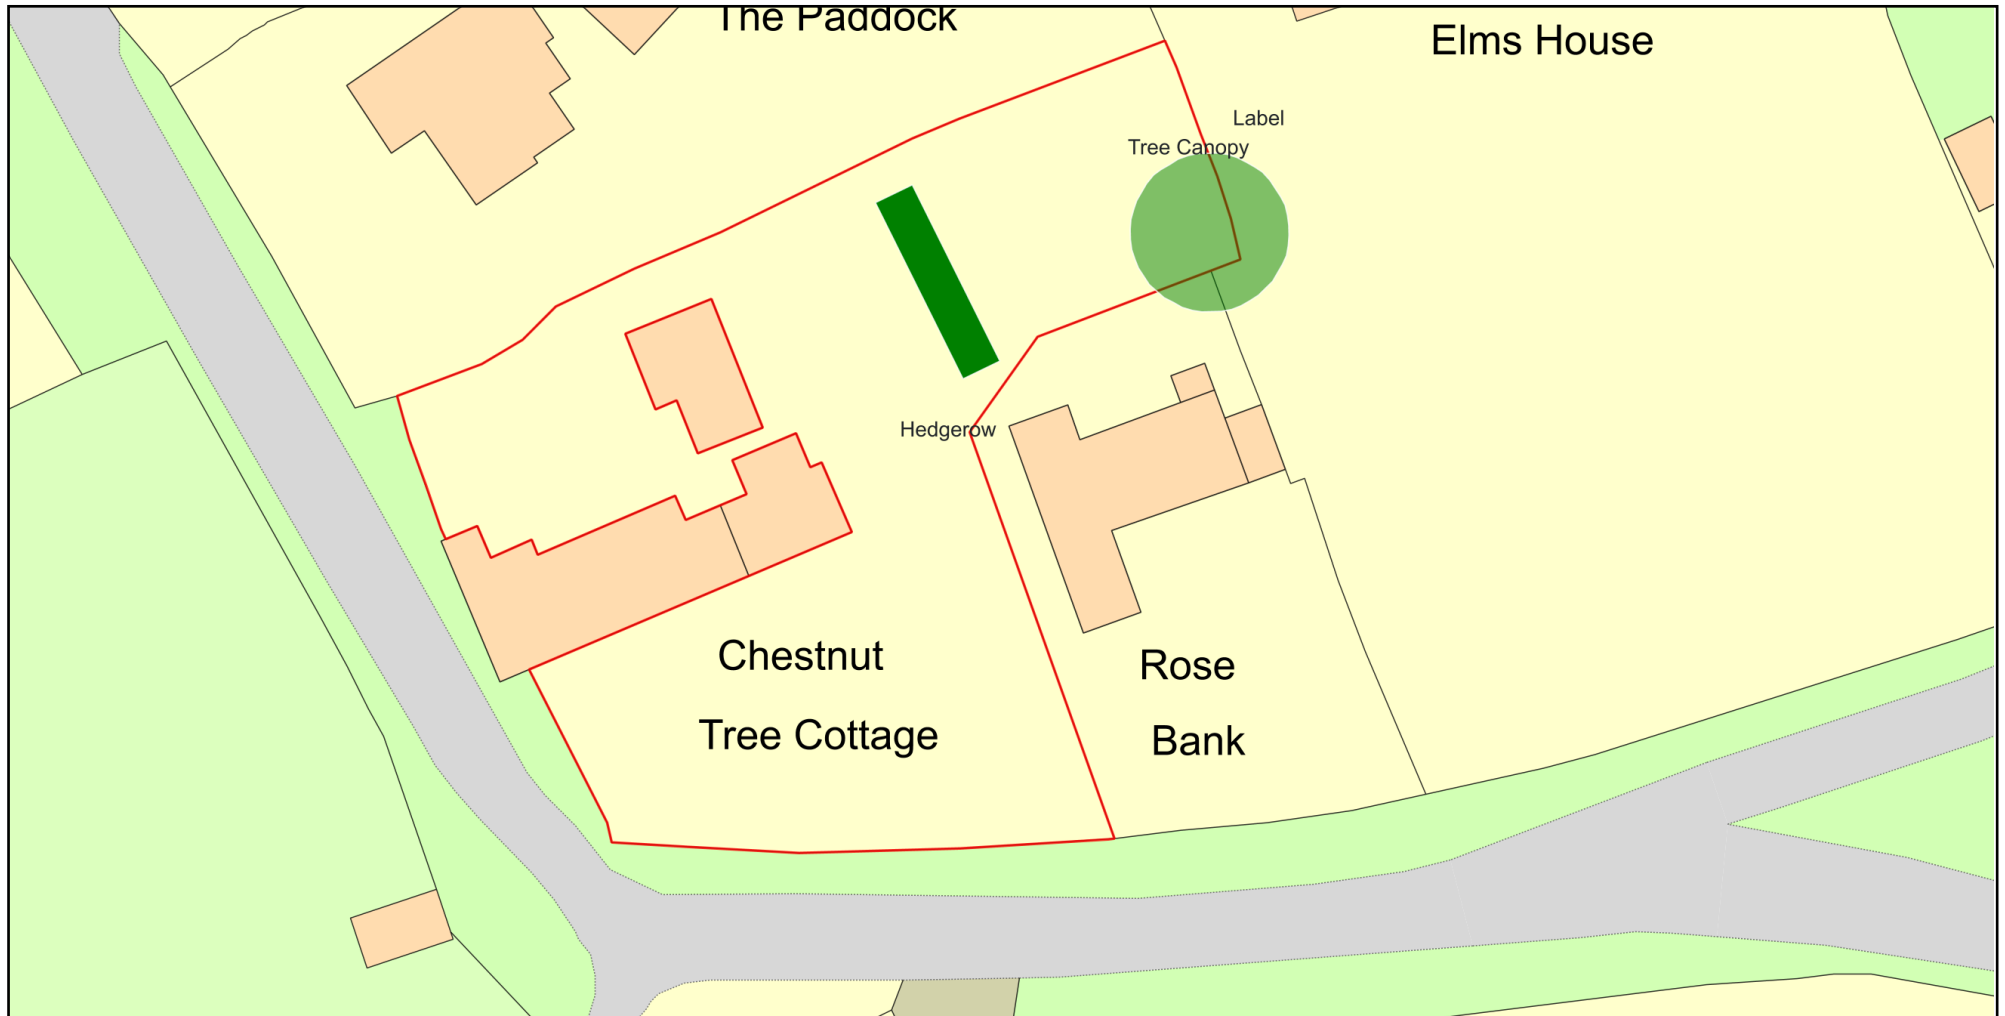

0 20
Metres



Plan Produced for: Michael McGloin + NHDC

Date Produced: 23 Aug 2024

Plan Reference Number: TQRQM24236131959587

Scale: 1:500 @ A4

© Crown copyright and database rights 2023 OS 100042766