



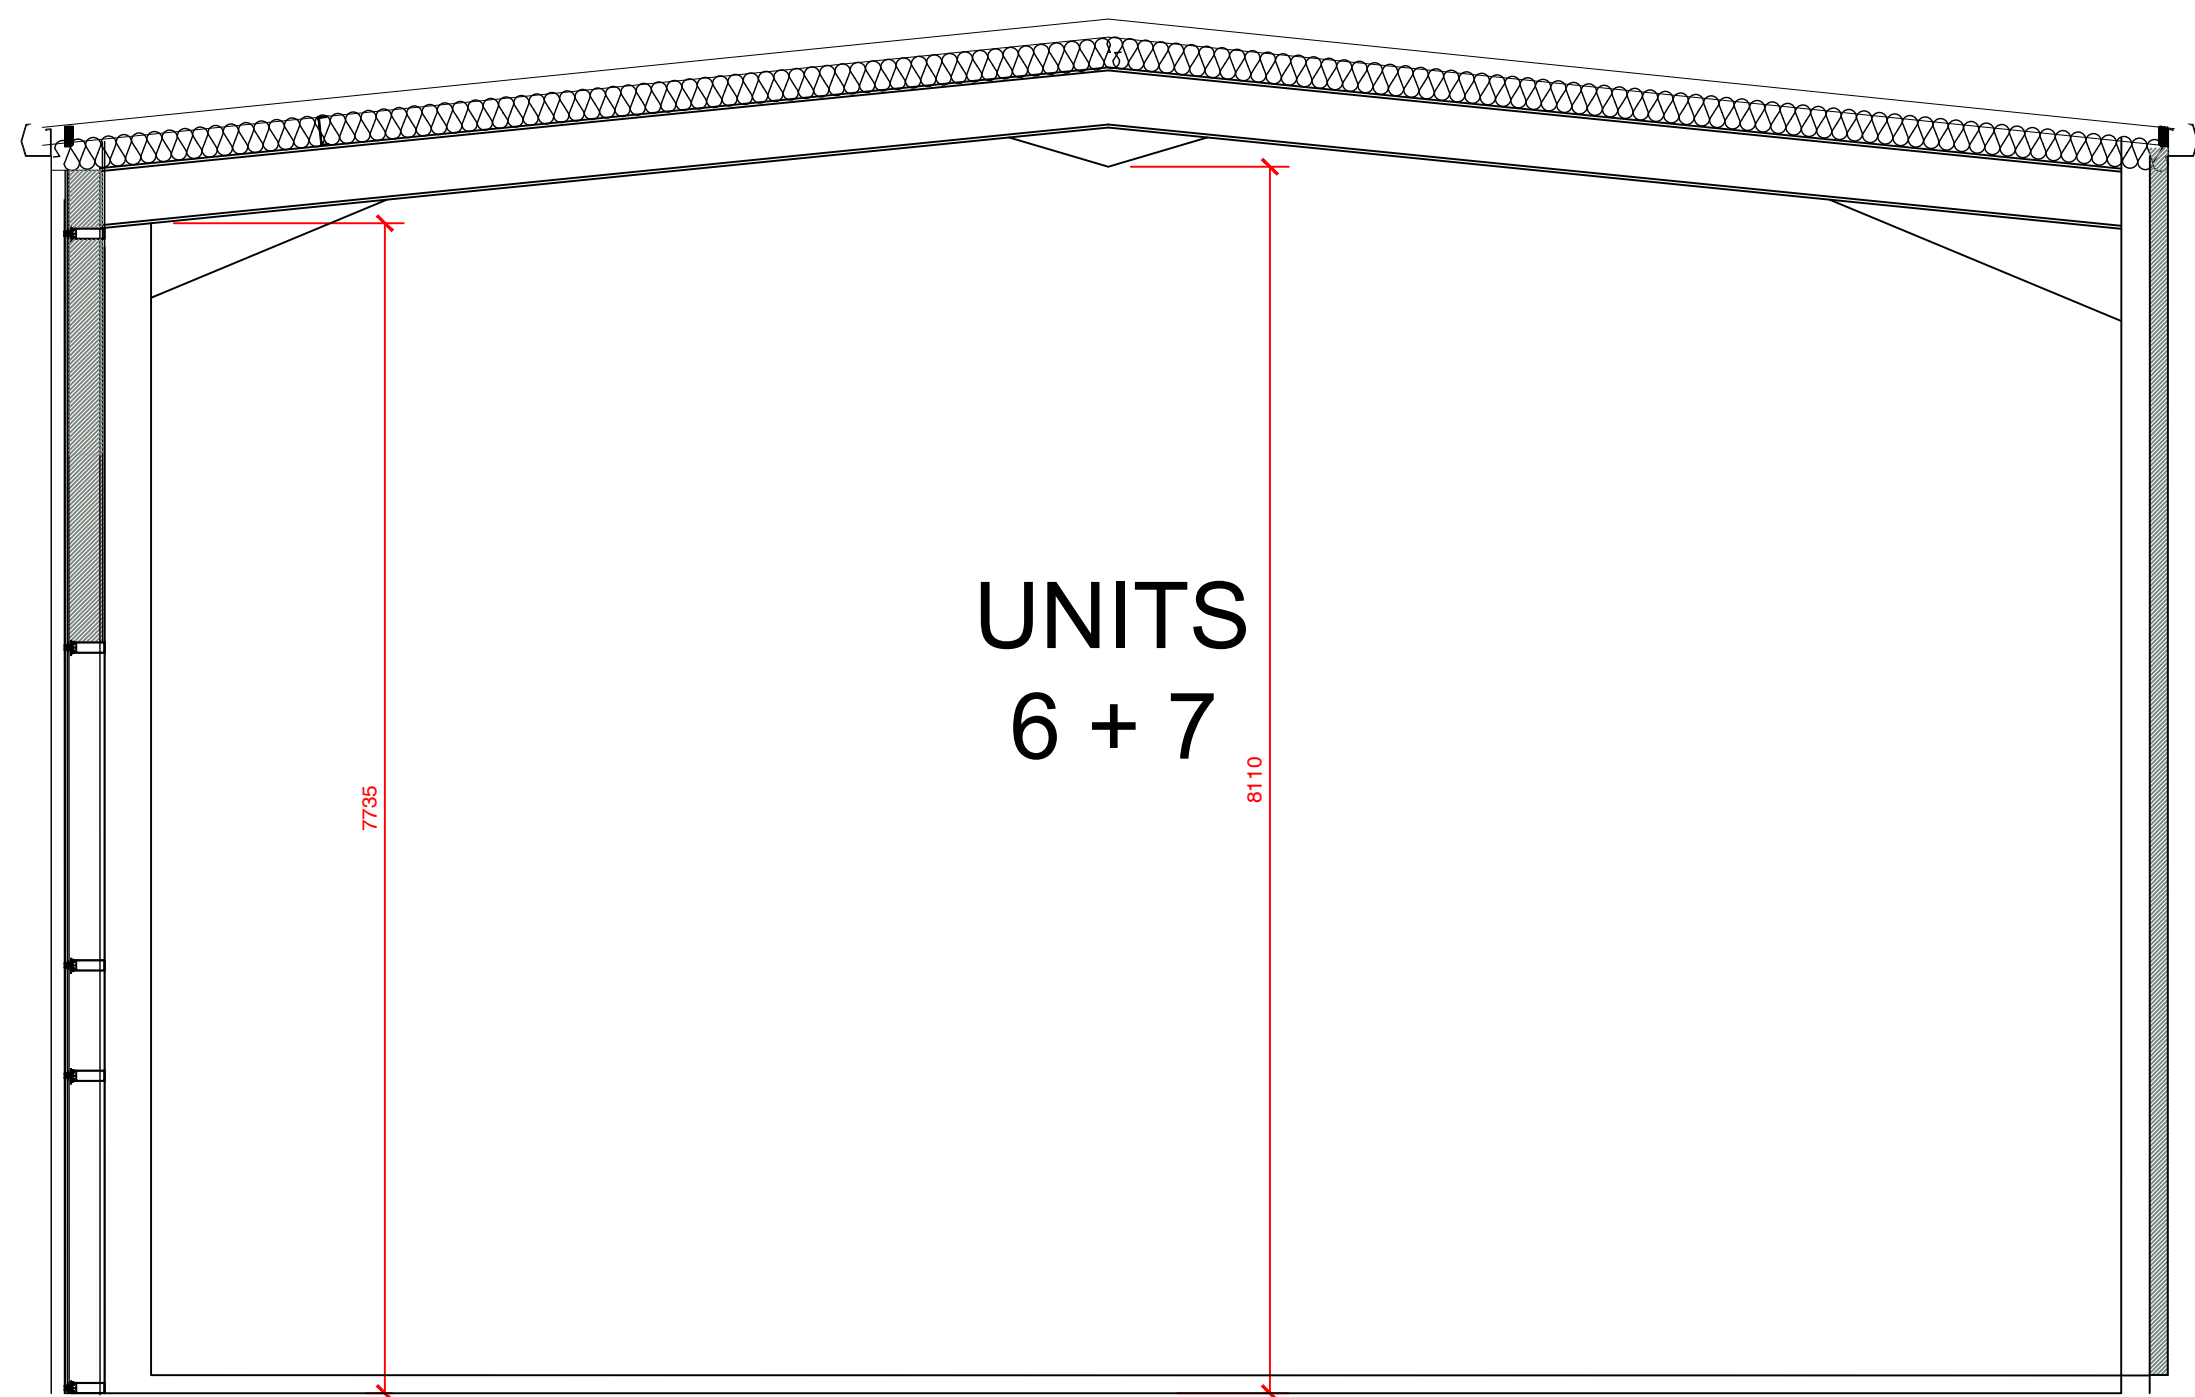

EXISTING SECTION F-F (1:50)

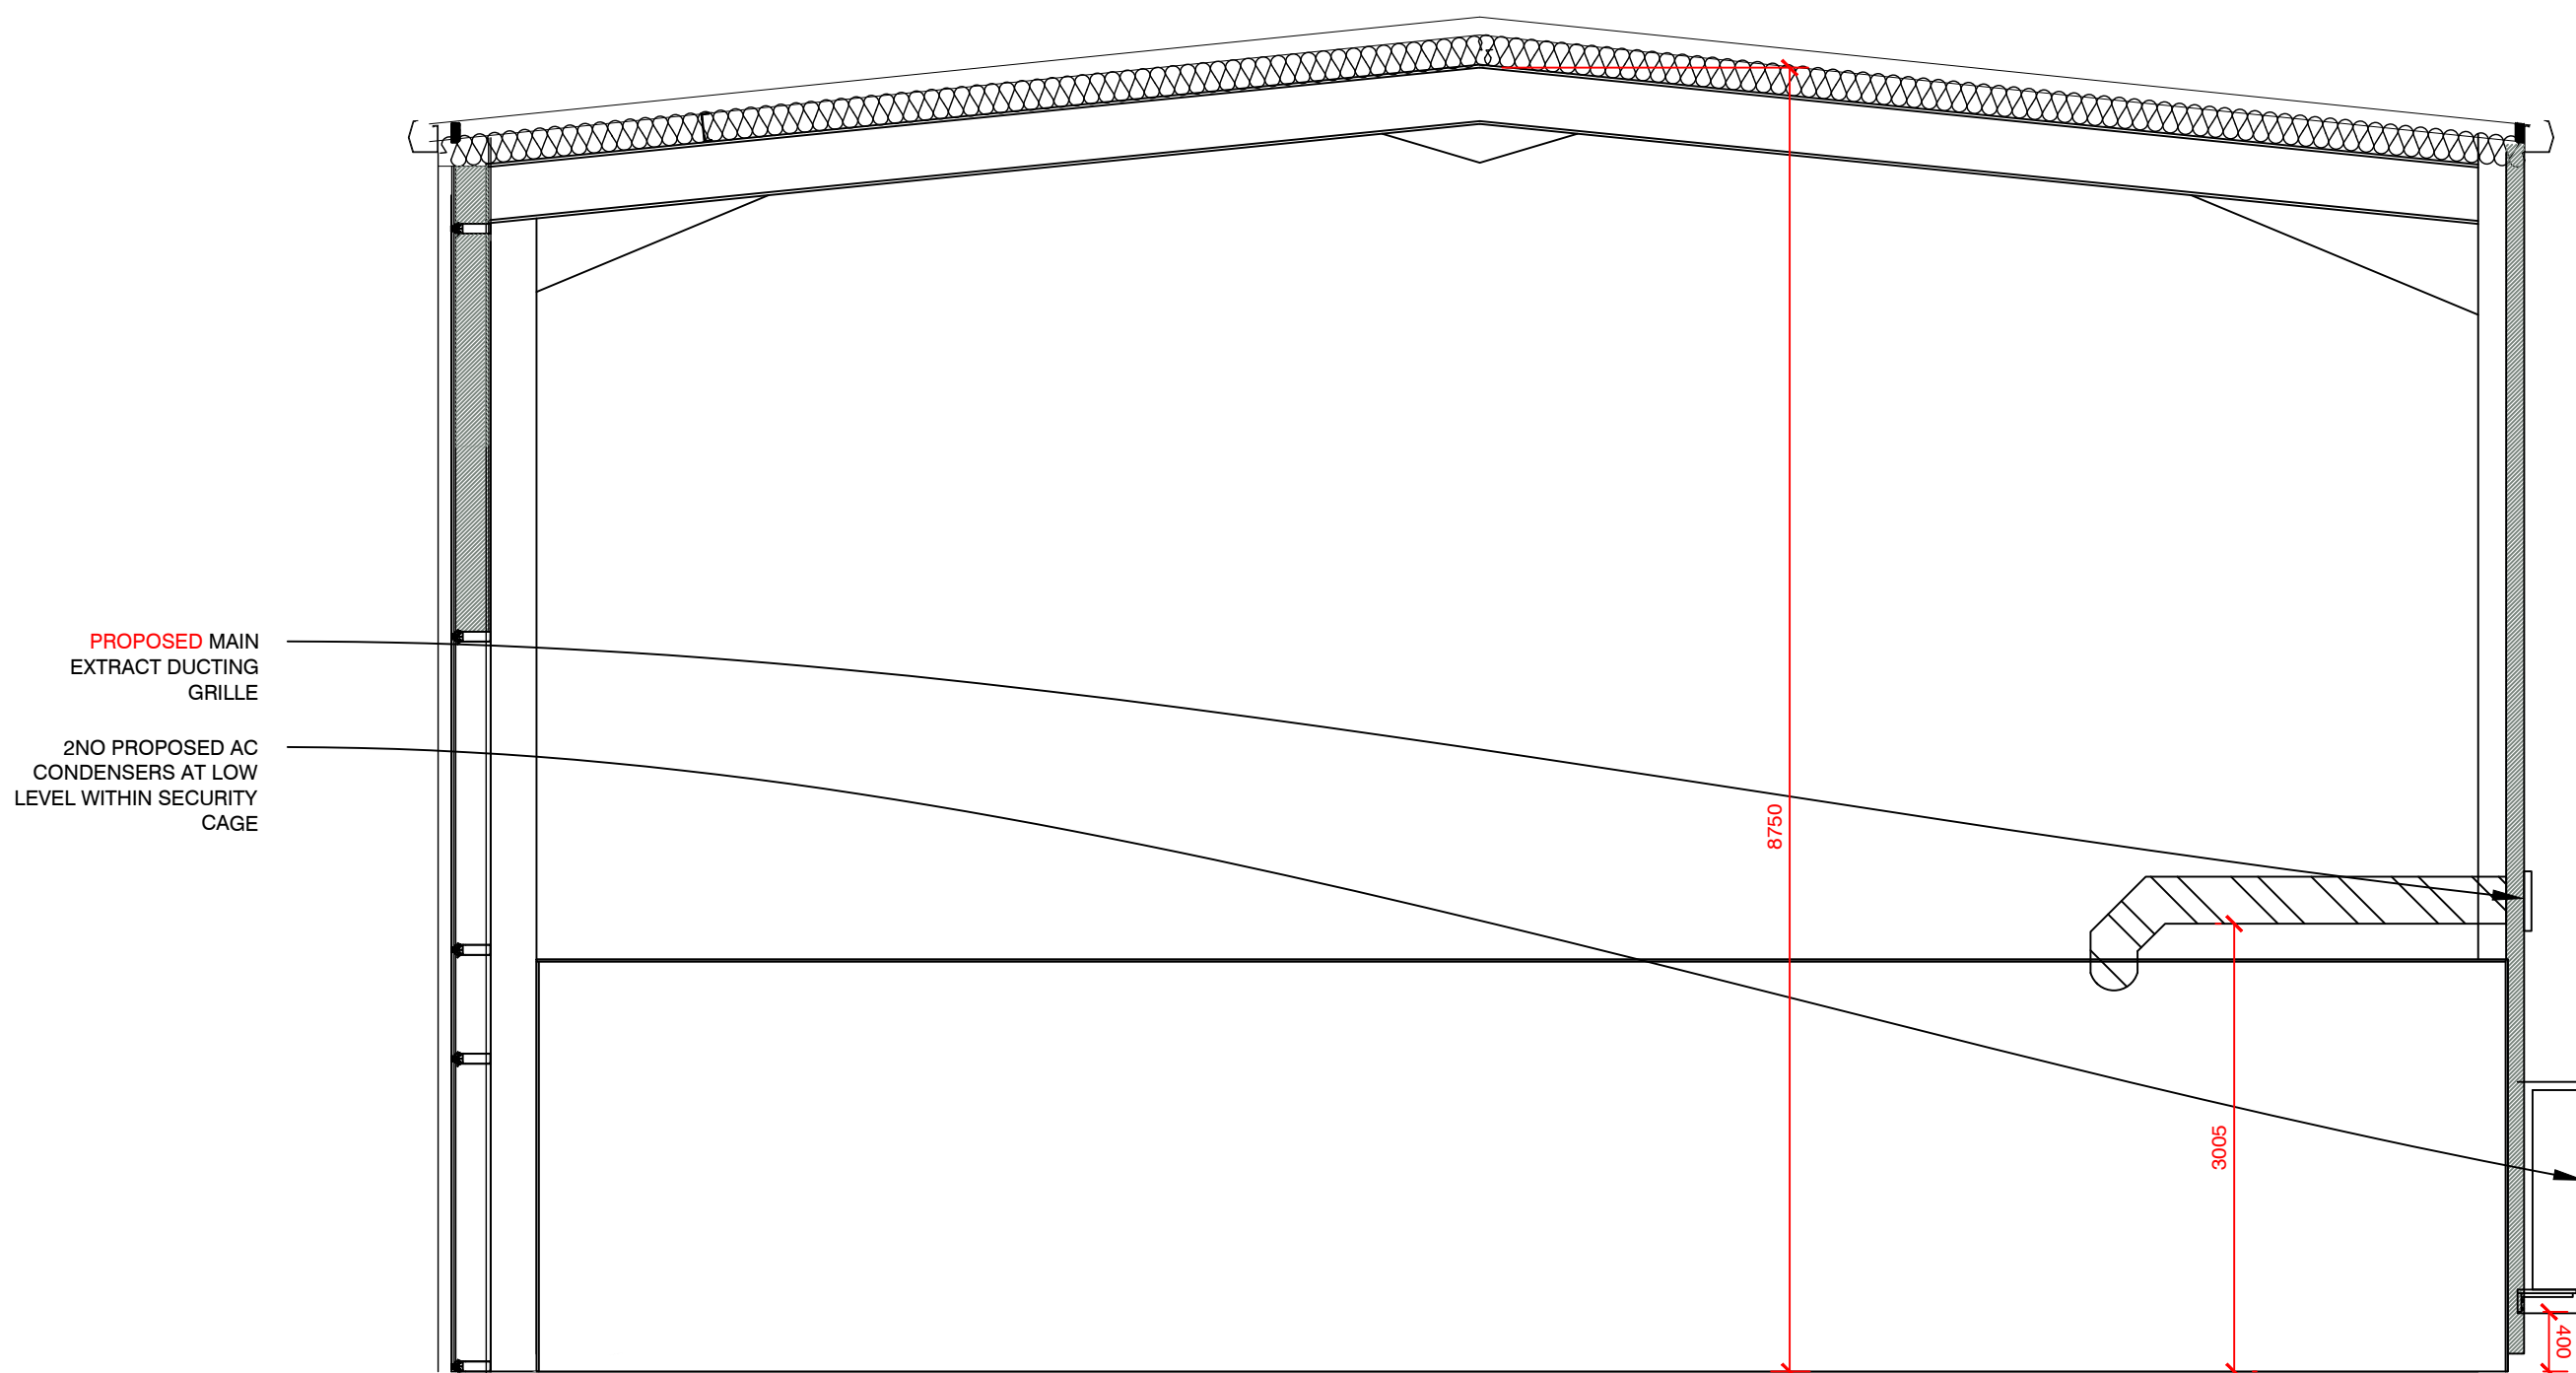

PROPOSED SECTION F-F (1:50)

A	UPDATED TO NEW SURVEY SECTIONS	15.08.24	EG
REV	DESCRIPTION	DATE	NAME
GREGGS GREGGS Plc (SOUTH EAST) 87 MILLMARSH LANE ENFIELD MIDDLESEX EN3 7XJ Tel: (0208) 805 3314 Shop S Number & Name S6623 UNIT 6 ROYSTON GATEWAY Title EXISTING PROPOSED SECTION Site Address UNIT 6, ROYSTON GATEWAY TRADE PARK, ROYSTON HERTS, SG8 5PF Gross Building Area 208.7 Sq m Gross Sales Area N/A Drawing No. RSTH/ S6623/22 Rev. A Date 22-07-2024 Scale 1:50 @ A1 Drawn by JB Scale Bar 0 500 1000 1500 2000 2500mm SCALE 1:50 Issued 15-Aug-24			