

01 Rear Elevation - Existing
1 : 50



02 Front Elevation - Existing
1 : 50

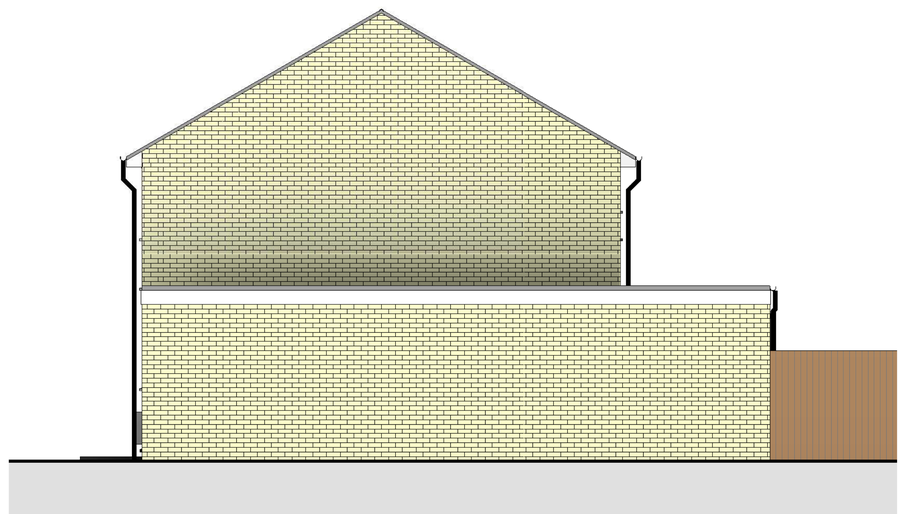

03 Side Elevation - Existing
1 : 50

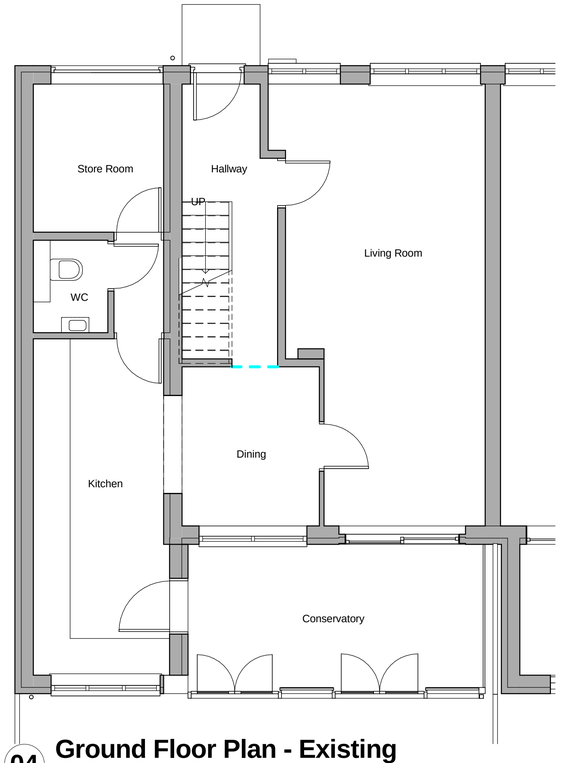

04 Ground Floor Plan - Existing
1 : 50





0								100mm
Rev	Date	Details					Drawn	Checked

Issued for:

Project/Client: 7 Halsey Drive	Project No: Project Number
	Dwg No: A100
	Rev:
Drawing: Existing Plans & Elevations	Scale: 1 : 50 @A1
	Drawn By: Author Date:
	Checked By: Checker Date:

D.Chandler Architectural Design
61 Gernon Road, Letchworth, Hertfordshire, SG6 3HS
danielchandler@ntlworld.com - Tel: 01462 640650 - M: 07901864742