

PROPOSED BLOCK PLAN @ 1 TO 200

CENTRE COORDINATES: 520050 , 228912

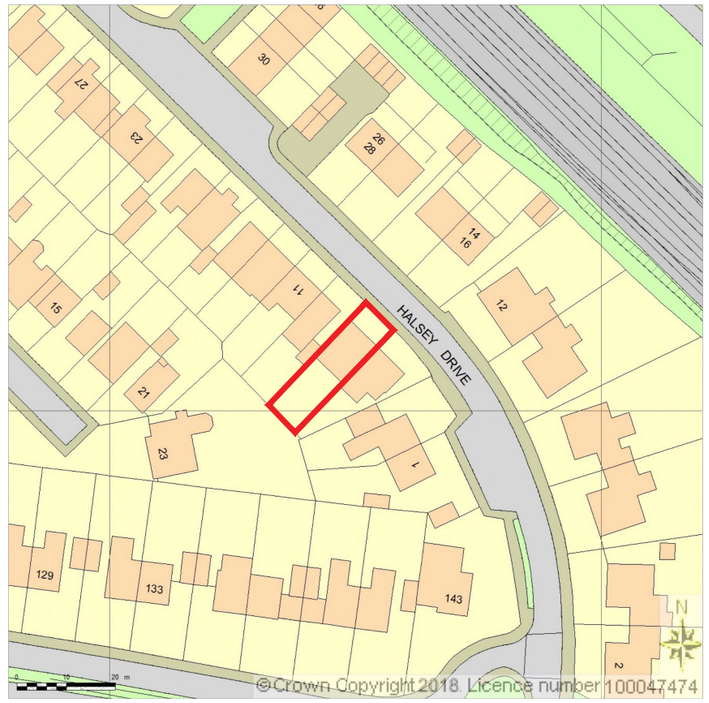

SITE LOCATION PLAN @ 1 TO 1250

0m 20m

1/200 SCALE

Rev.	Date	Details	Drawn	Checked

Issued for:

PLANNING

Project/Client:

Proposed Rear Extension

& Garage Conversion

7 Halsey Drive

Project No:

Dwg No: A110 Rev:

Scale: As indicated at A3

Drawing:

Block Plans

Site Location Plan

North:

Drawn By: Date:

Checked By: Date:

D.Chandler Architectural Design Ltd

61 Gernon Road, Letchworth, Hertfordshire, SG6 3HS

danielchandler@ntlworld.com - Tel: 01462 640650 - M: 07901864742