


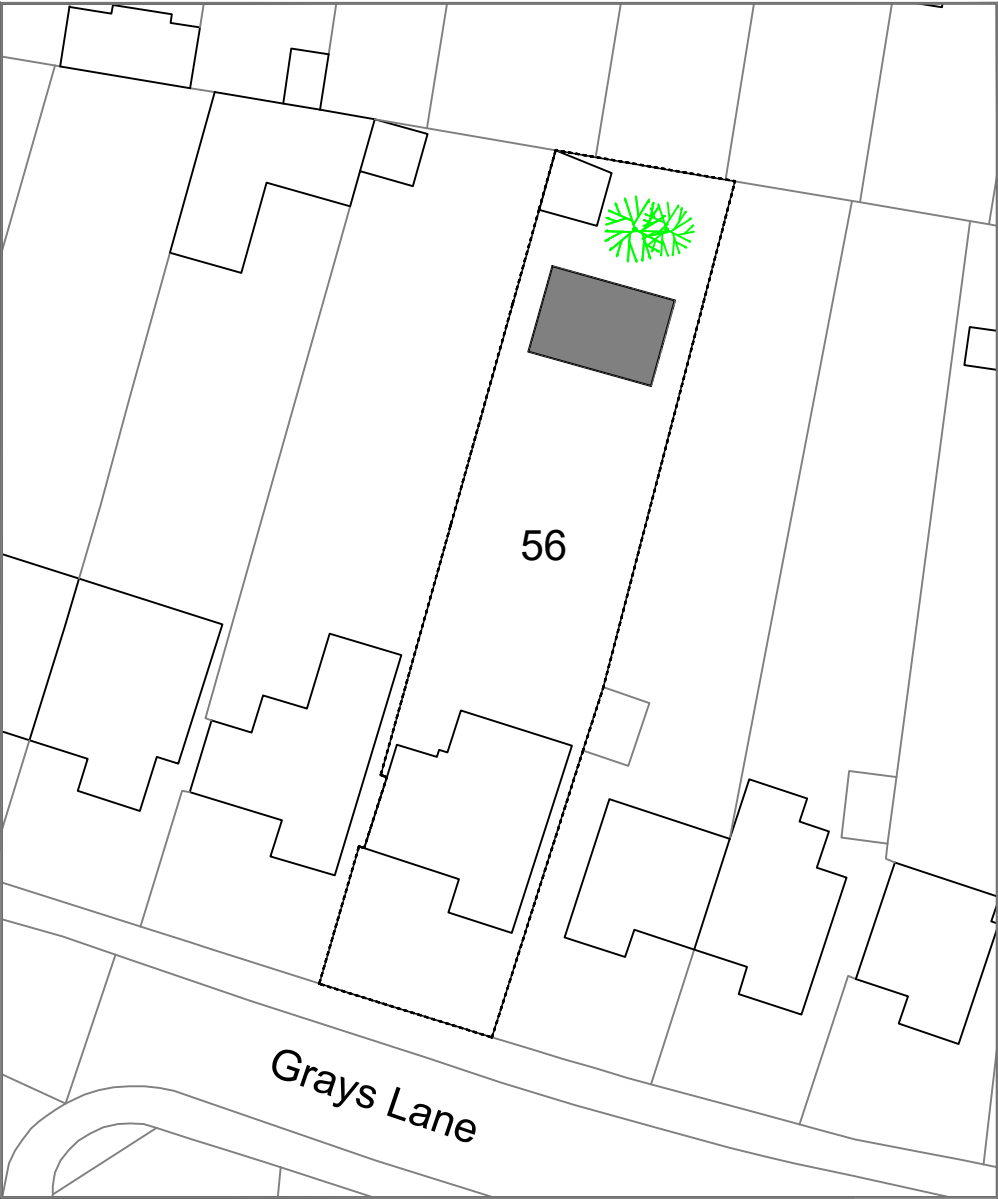

**Charlotte
Fausset
Architect**

MFA ARB RIBA
30 Shillington Rd, Pirton, Hitchin,
Herts, SG5 3QL Tel : 07815570717

client
**Andy & Andrea
Southam**

address
**56 Grays Lane
Hitchin
SG5 7HJ**

**Site
Plan**

dwg no & revision
GRAY-10-002

date
rev0:05.06.26

scale
0 5m 10m 15m 20m
Scale 1 : 500 at A4

