
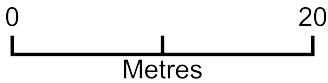


Hitchin Priory Hotel - London Plane Reduction.

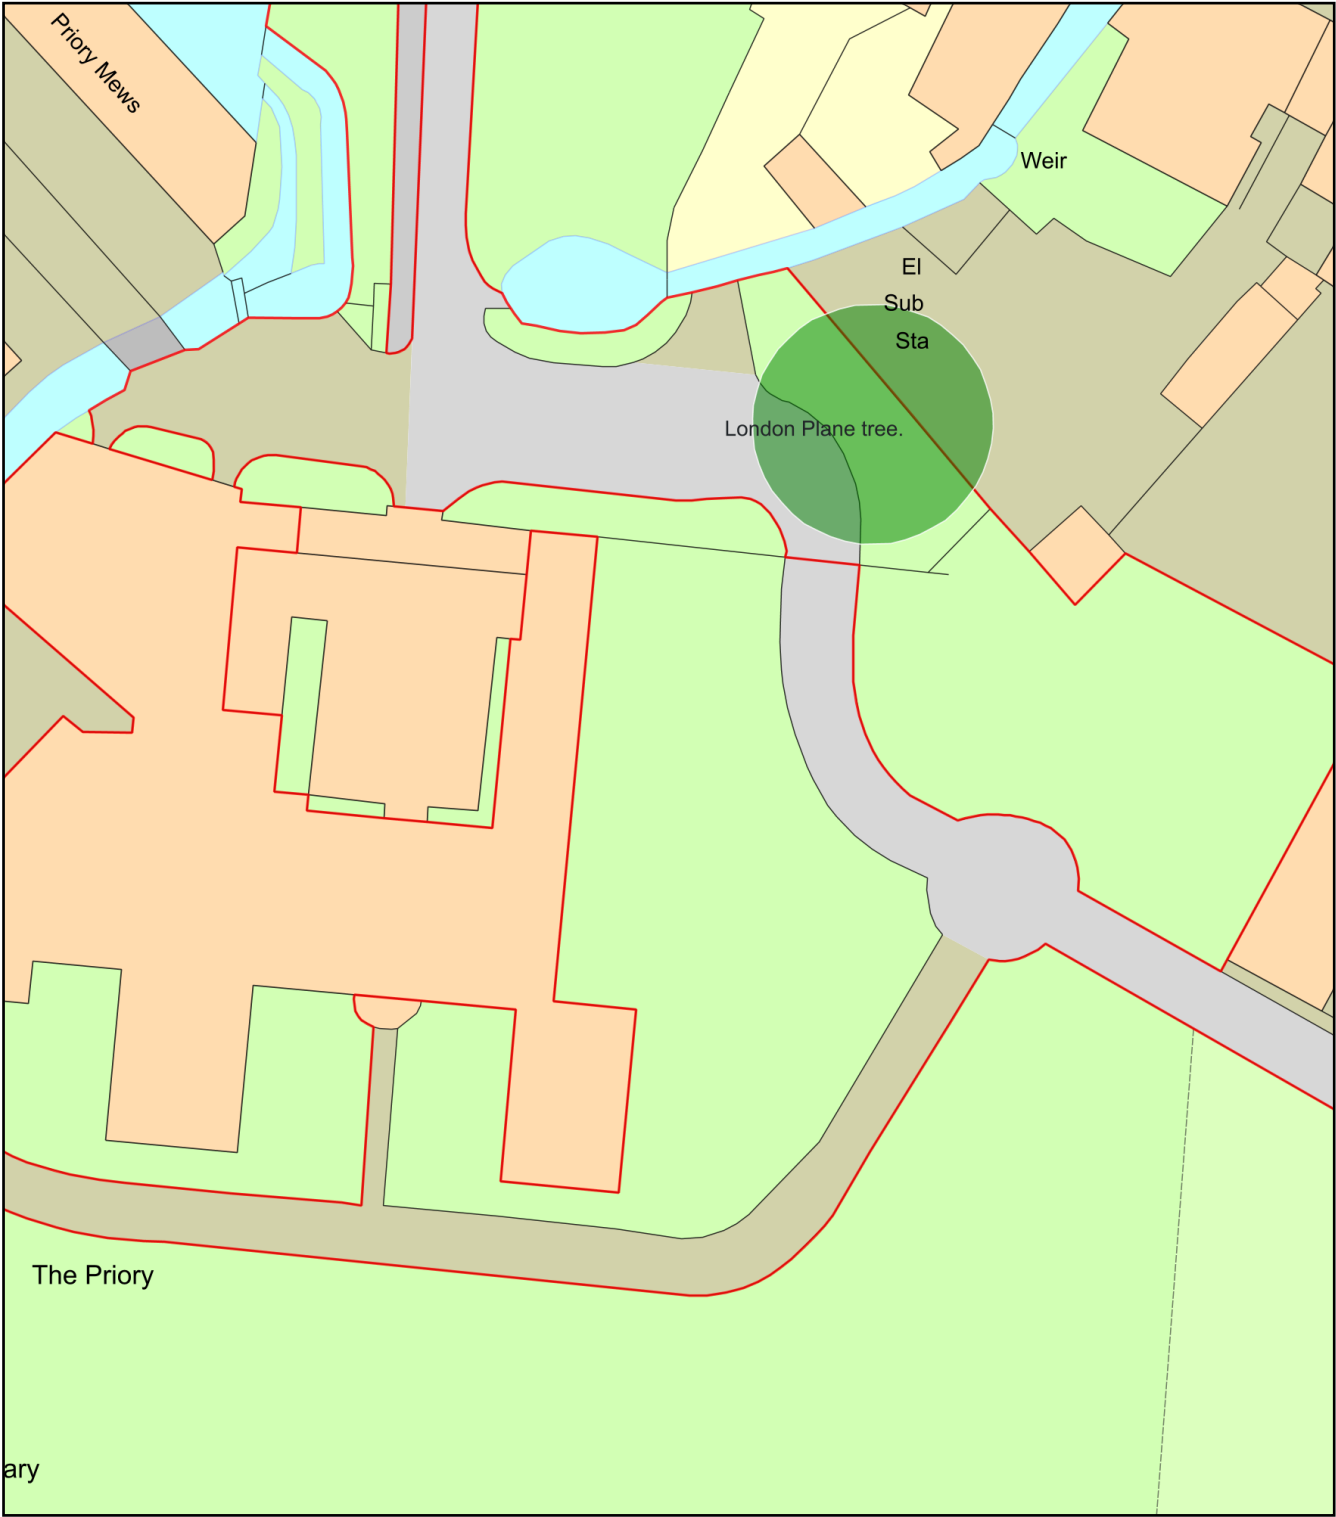

Plan Produced for: North Herts Planning Dpt.  
Date Produced: 10 Jun 2026  
Plan Reference Number: TQRQM26161200107556  
Scale: 1:500 @ A4