


SUBSTATION TO HAVE A HIPPED ROOF.
ROOF FINISH: REDLAND HEATHERLAND MANOR HOUSE MIX
ROOF TILES (OR SIMILAR)
NB: ROOF FINISH TO MATCH APARTMENT ROOF FINISH.

NOTES:
THIS DRAWING IS TO BE READ IN CONJUNCTION
WITH APPROVED UKPN BRICK BUILT SUBSTATION
DRAWINGS.
UKPN DRAWING REF: EDS07

EXTERNAL WALLS: WIENNERBERGER
KASSANDRA MULTITRED BRICK (OR
SIMILAR)
NB: EXTERNAL MATERIALS TO MATCH
APARTMENT MATERIALS

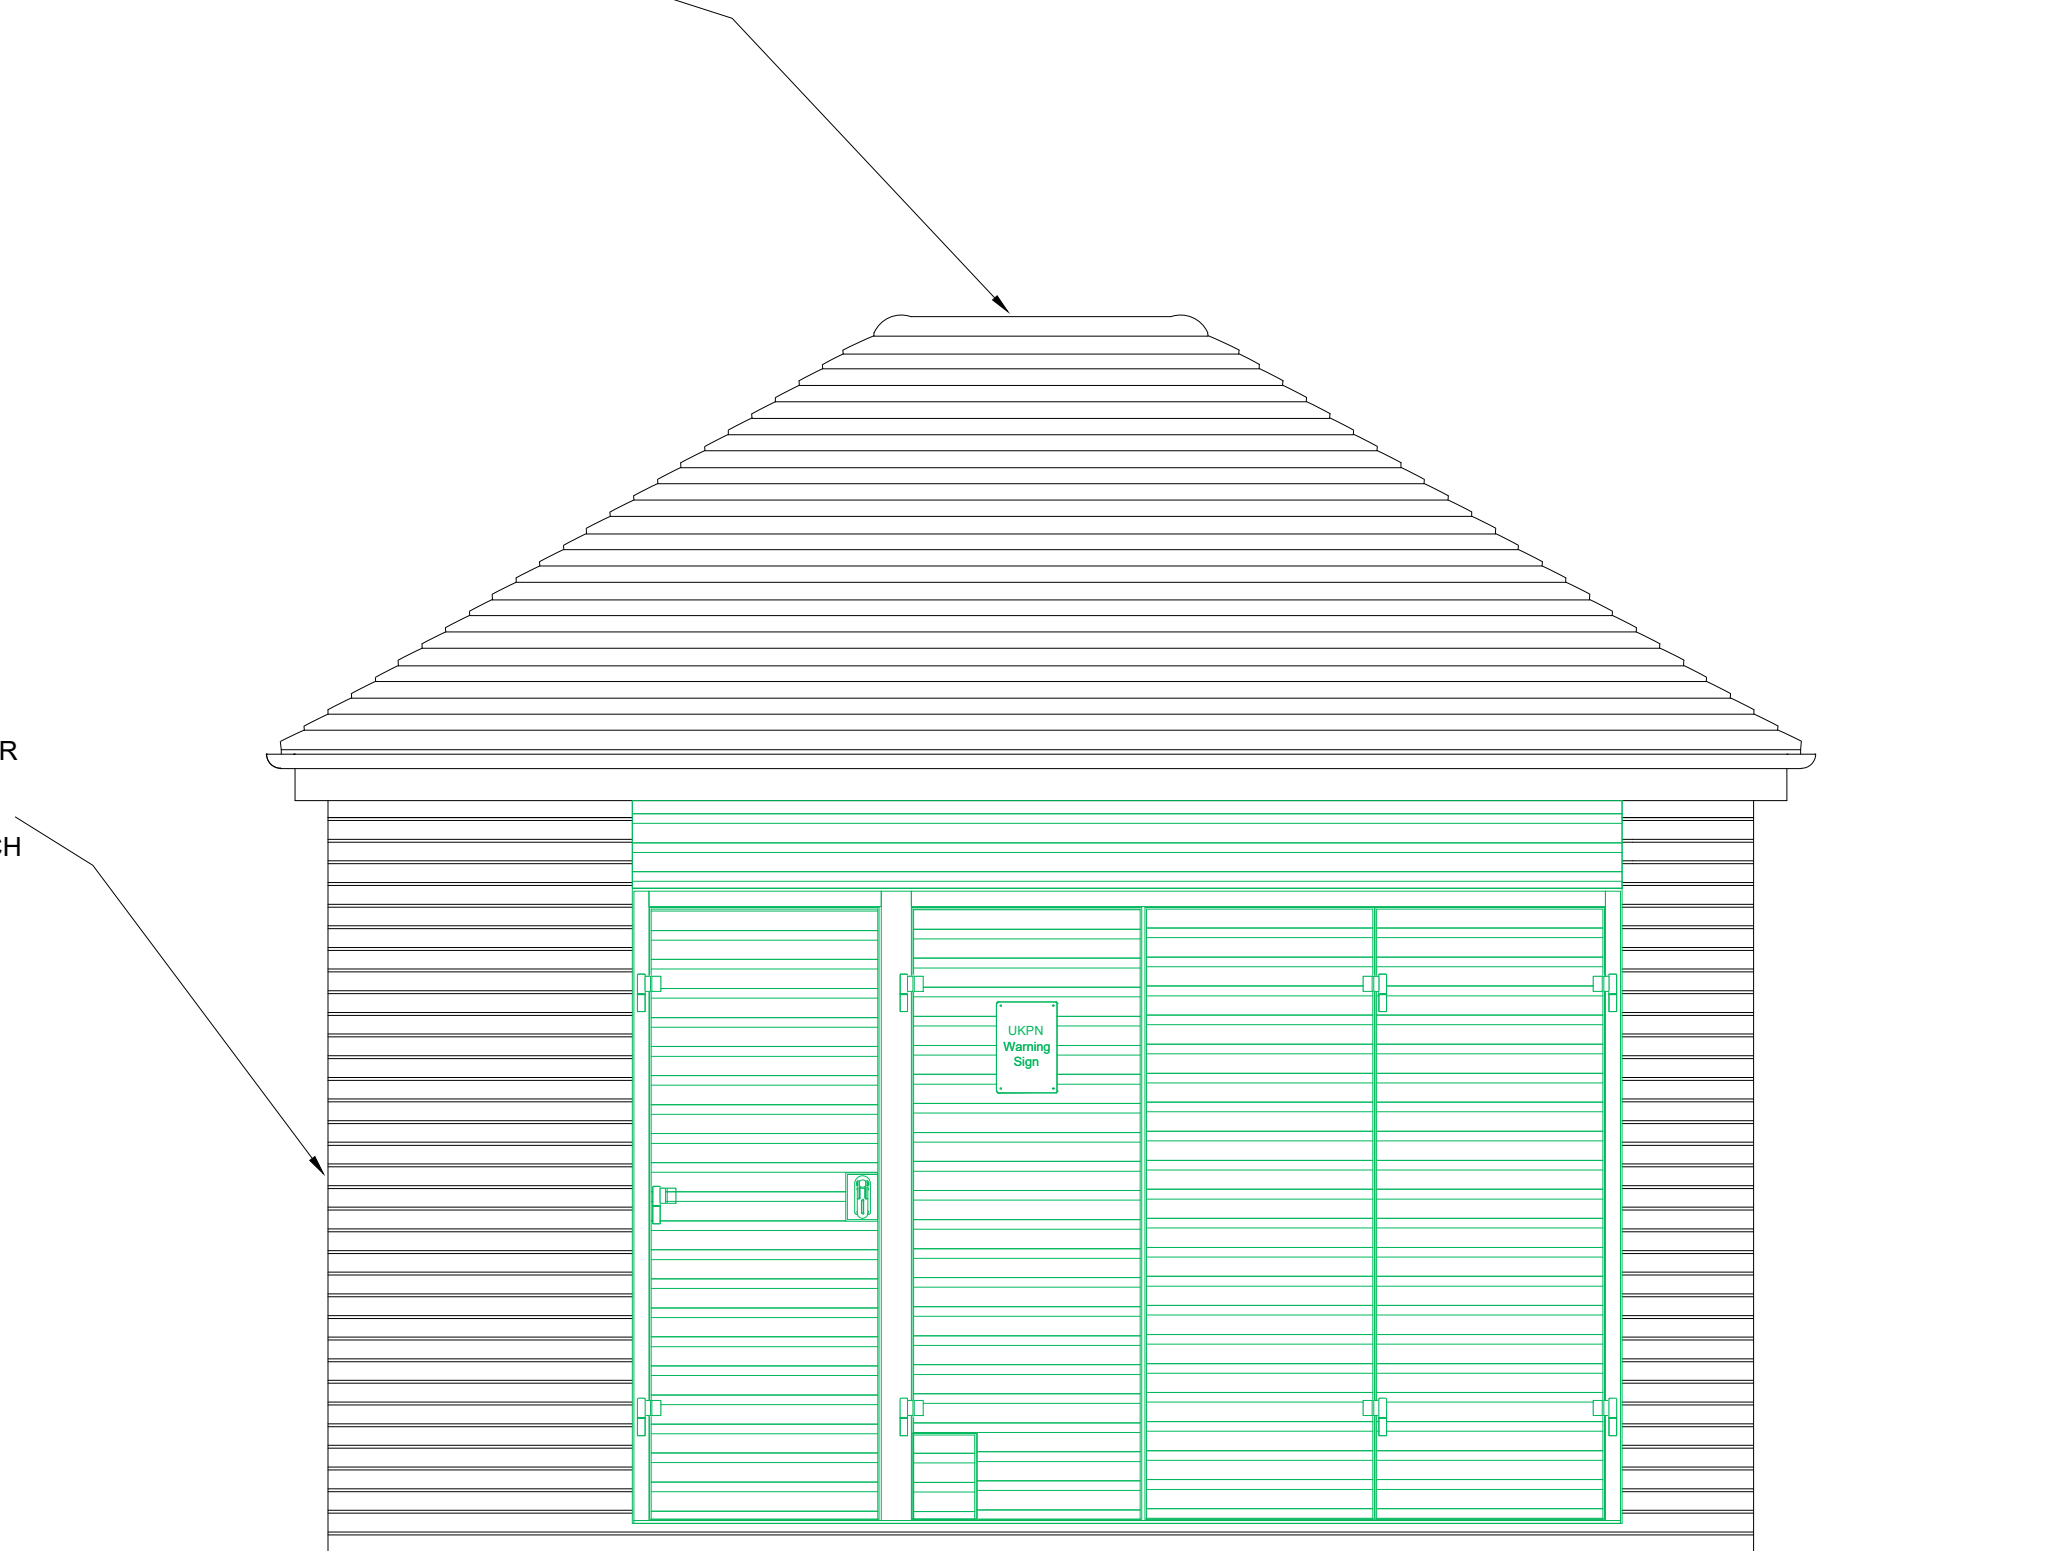

croudacehomes
©Croudace Homes Limited 2022

CODICOTE
COWARD'S LANE

SUBSTATION EXTERNAL
MATERIALS AND FINISHES

SCALE : NTS @ A3

DATE : AUGUST

DRAWN : LN

CHECKED : -

DRG.No. : 093/SK04

-