




Existing Garage Elevations

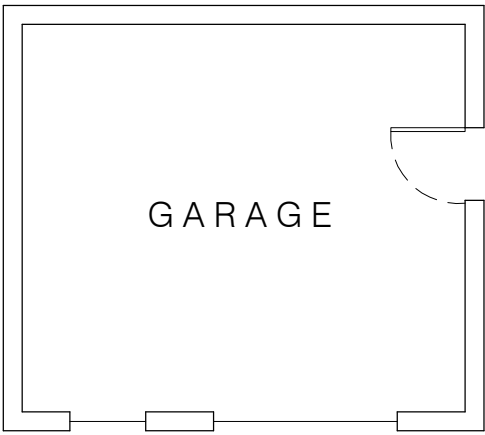


Existing Garage Plan

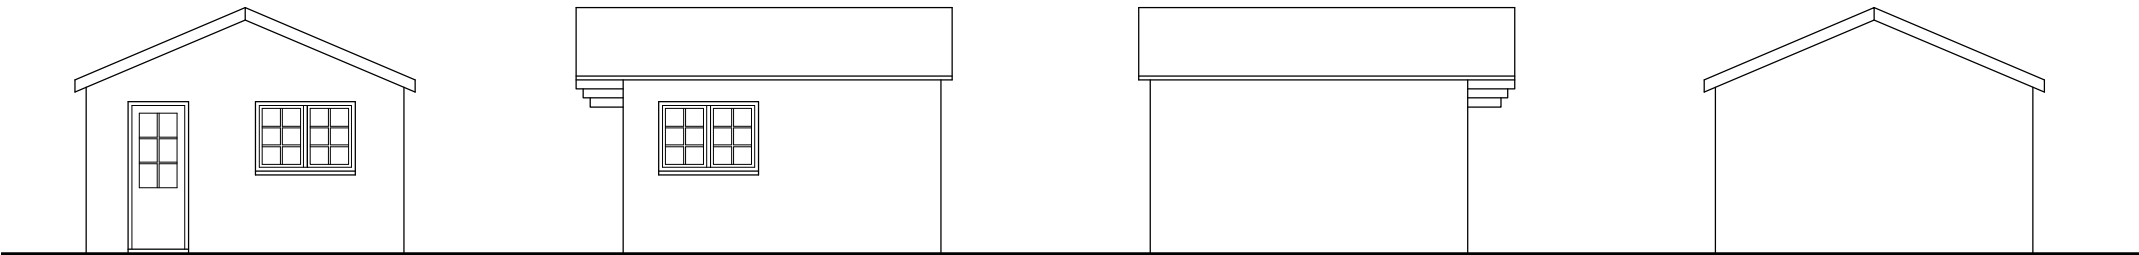


Existing Lodge Elevations

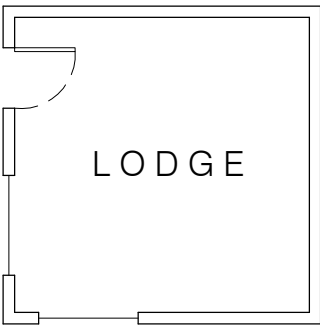


Existing Lodge Plan

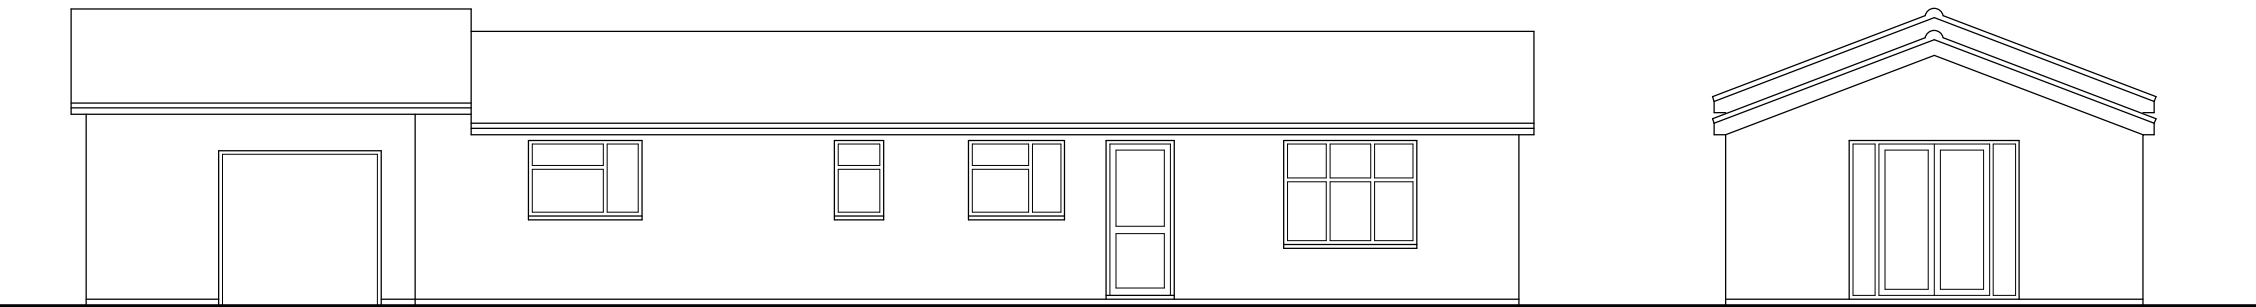


Existing Annex Elevations

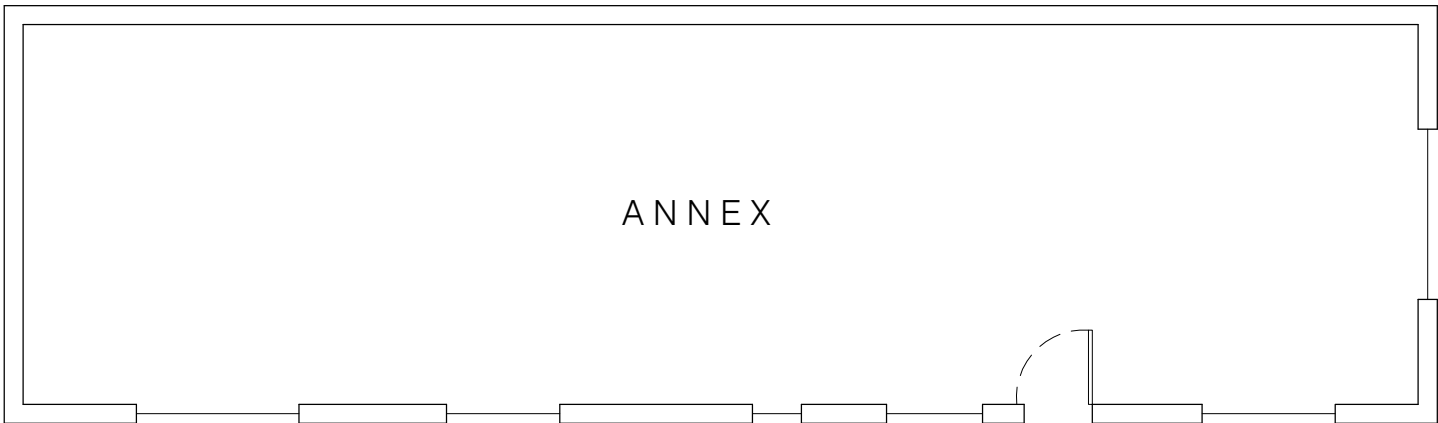

Existing Annex Plan

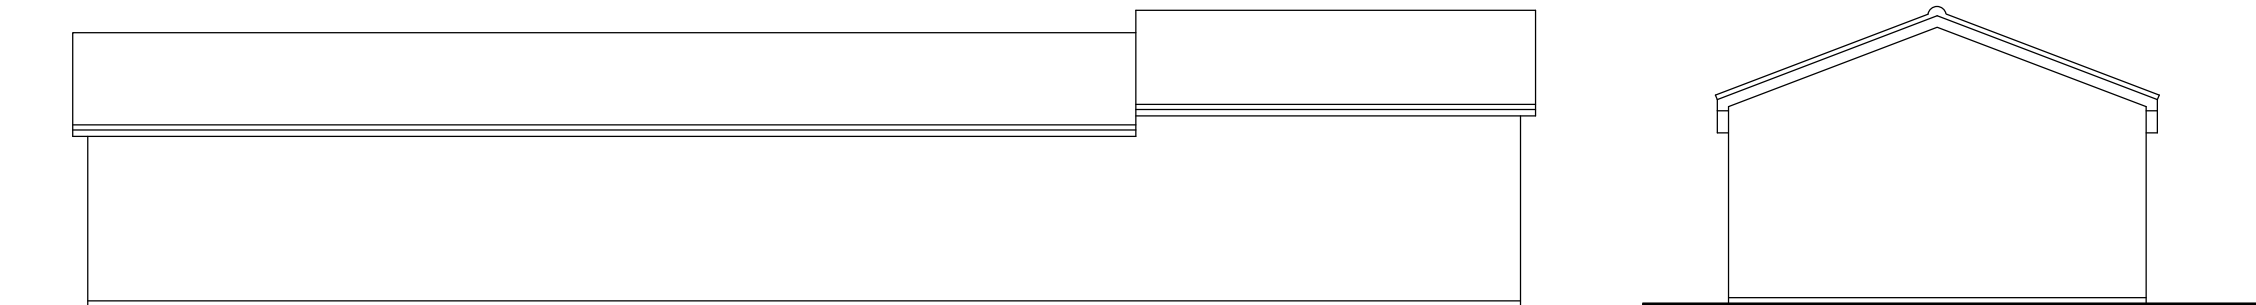


Existing Annex Elevations

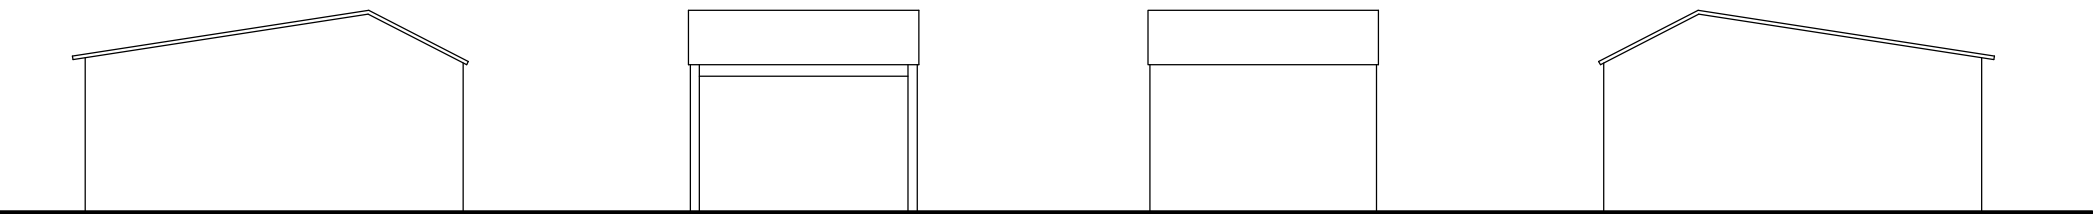

Existing Garage Elevations



Existing Garage Plan

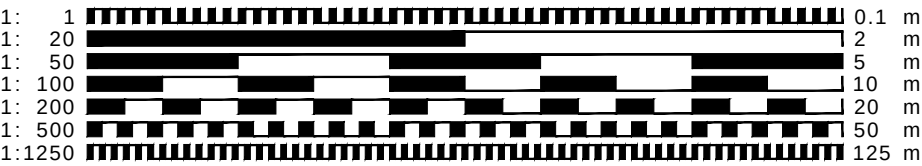

◦ CLIENT MUST SEEK SEPARATE SPECIALIST ADVICE ON PARTY WALL MATTERS IN SUFFICIENT TIME TO SERVE ALL NOTICES IF REQUIRED

◦ ALL STRUCTURAL ELEMENTS ARE INDICATIVE ONLY AND SUBJECT TO FULL STRUCTURAL DESIGN BY STRUCTURAL ENGINEER - ALL DESIGN IS SUBJECT TO STRUCTURAL DESIGN TO BE PROVIDED BY OTHERS

◦ THIS DRAWING IS FOR PLANNING APPROVAL ONLY AND SUBJECT TO ALL OTHER RELEVANT STATUTORY APPROVALS



PRELIMINARY

This drawing is protected under © copy right

CONTRACT

Land to rear of Little Arundel,
Bedford Road, Holwell, SG5 3RX

DRAWING TITLE

EXISTING ELEVATIONS AND PLANS

SCALE 1:100@A2 DRAWING NUMBER

DATE March 2025 PO6

DRAWN JEI

JOB NUMBER RSD-25-03 CHECKED BY

redshed design telephone: 01462 807175 07884008970
45 Hoo Road
Meppershall Bedfordshire e-mail: james@redsheddesign.co.uk
sg17 9ip www.redsheddesign.co.uk