

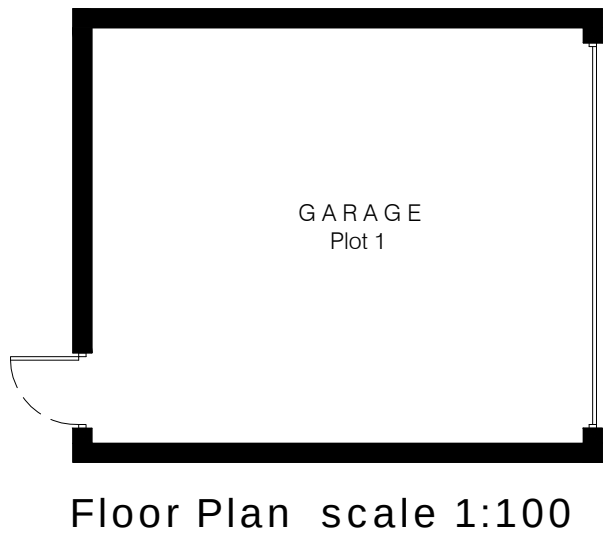
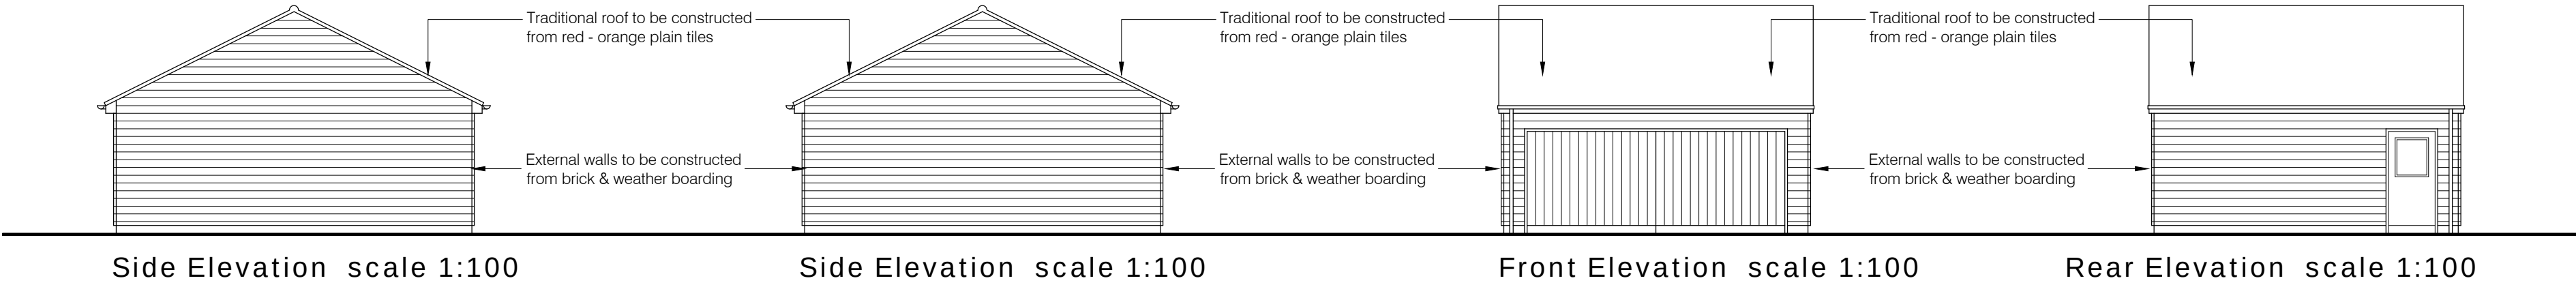
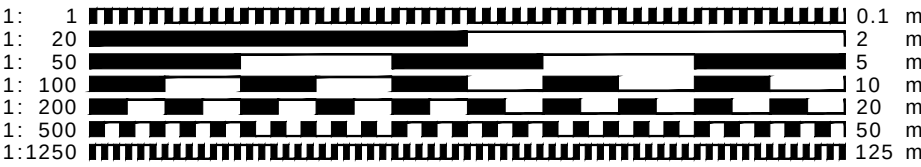


Garage : Plot 1

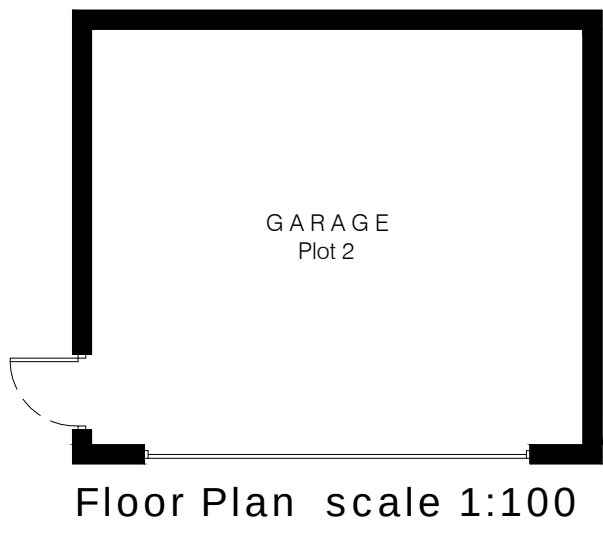

Garage : Plot 2

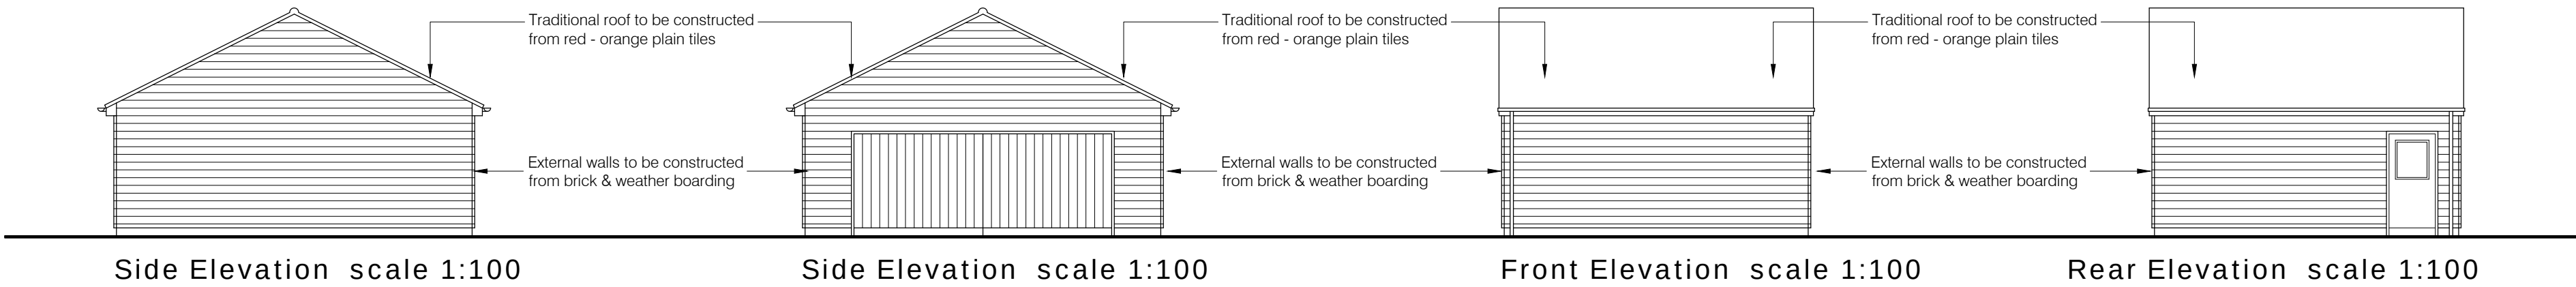

o CLIENT MUST SEEK SEPARATE SPECIALIST ADVICE ON PARTY WALL MATTERS IN SUFFICIENT TIME TO SERVE ALL NOTICES IF REQUIRED

o ALL STRUCTURAL ELEMENTS ARE INDICATIVE ONLY AND SUBJECT TO FULL STRUCTURAL DESIGN BY STRUCTURAL ENGINEER - ALL DESIGN IS SUBJECT TO STRUCTURAL DESIGN TO BE PROVIDED BY OTHERS

o THIS DRAWING IS FOR PLANNING APPROVAL ONLY AND SUBJECT TO ALL OTHER RELEVANT STATUTORY APPROVALS

Materials Palette

Walls: Brick and weather boarding

Roof: Plain tiles

Windows: Dark grey UPVC

Rainwater goods: Black PVC



Schedule of Areas

4 Bedroom detached dwelling GIA 180sqm

Garden amenity 4 parking space 4 cycle storage



This drawing is protected under (C) copy right



FOR APPROVAL

CONTRACT
Proposed Garages :
Land to rear of Little Arundel,
Bedford Road, Holwell, SG5 3RX

DRAWING TITLE
GARAGE PLANS & ELEVATIONS

SCALE 1:100 @A2 DRAWING NUMBER REVISION

DATE March 2025 PO5

DRAWN JEI

JOB NUMBER RSD-25-03 CHECKED BY

redshed design telephone: 01462 807175, 07884008970
45 Hoo Road fax: 01462 807175
Meppershall e-mail: james@redsheddesign.co.uk
Bedfordshire www.redsheddesign.co.uk
sg17 5lp